ITEM NO	ITEM	UNIT	ORIG	FINAL
402.15	CRUSHED STONE SHOULDERS (MOD)	TON	30	
406.25	BITUMINOUS CONCRETE PAVEMENT	TON	40	

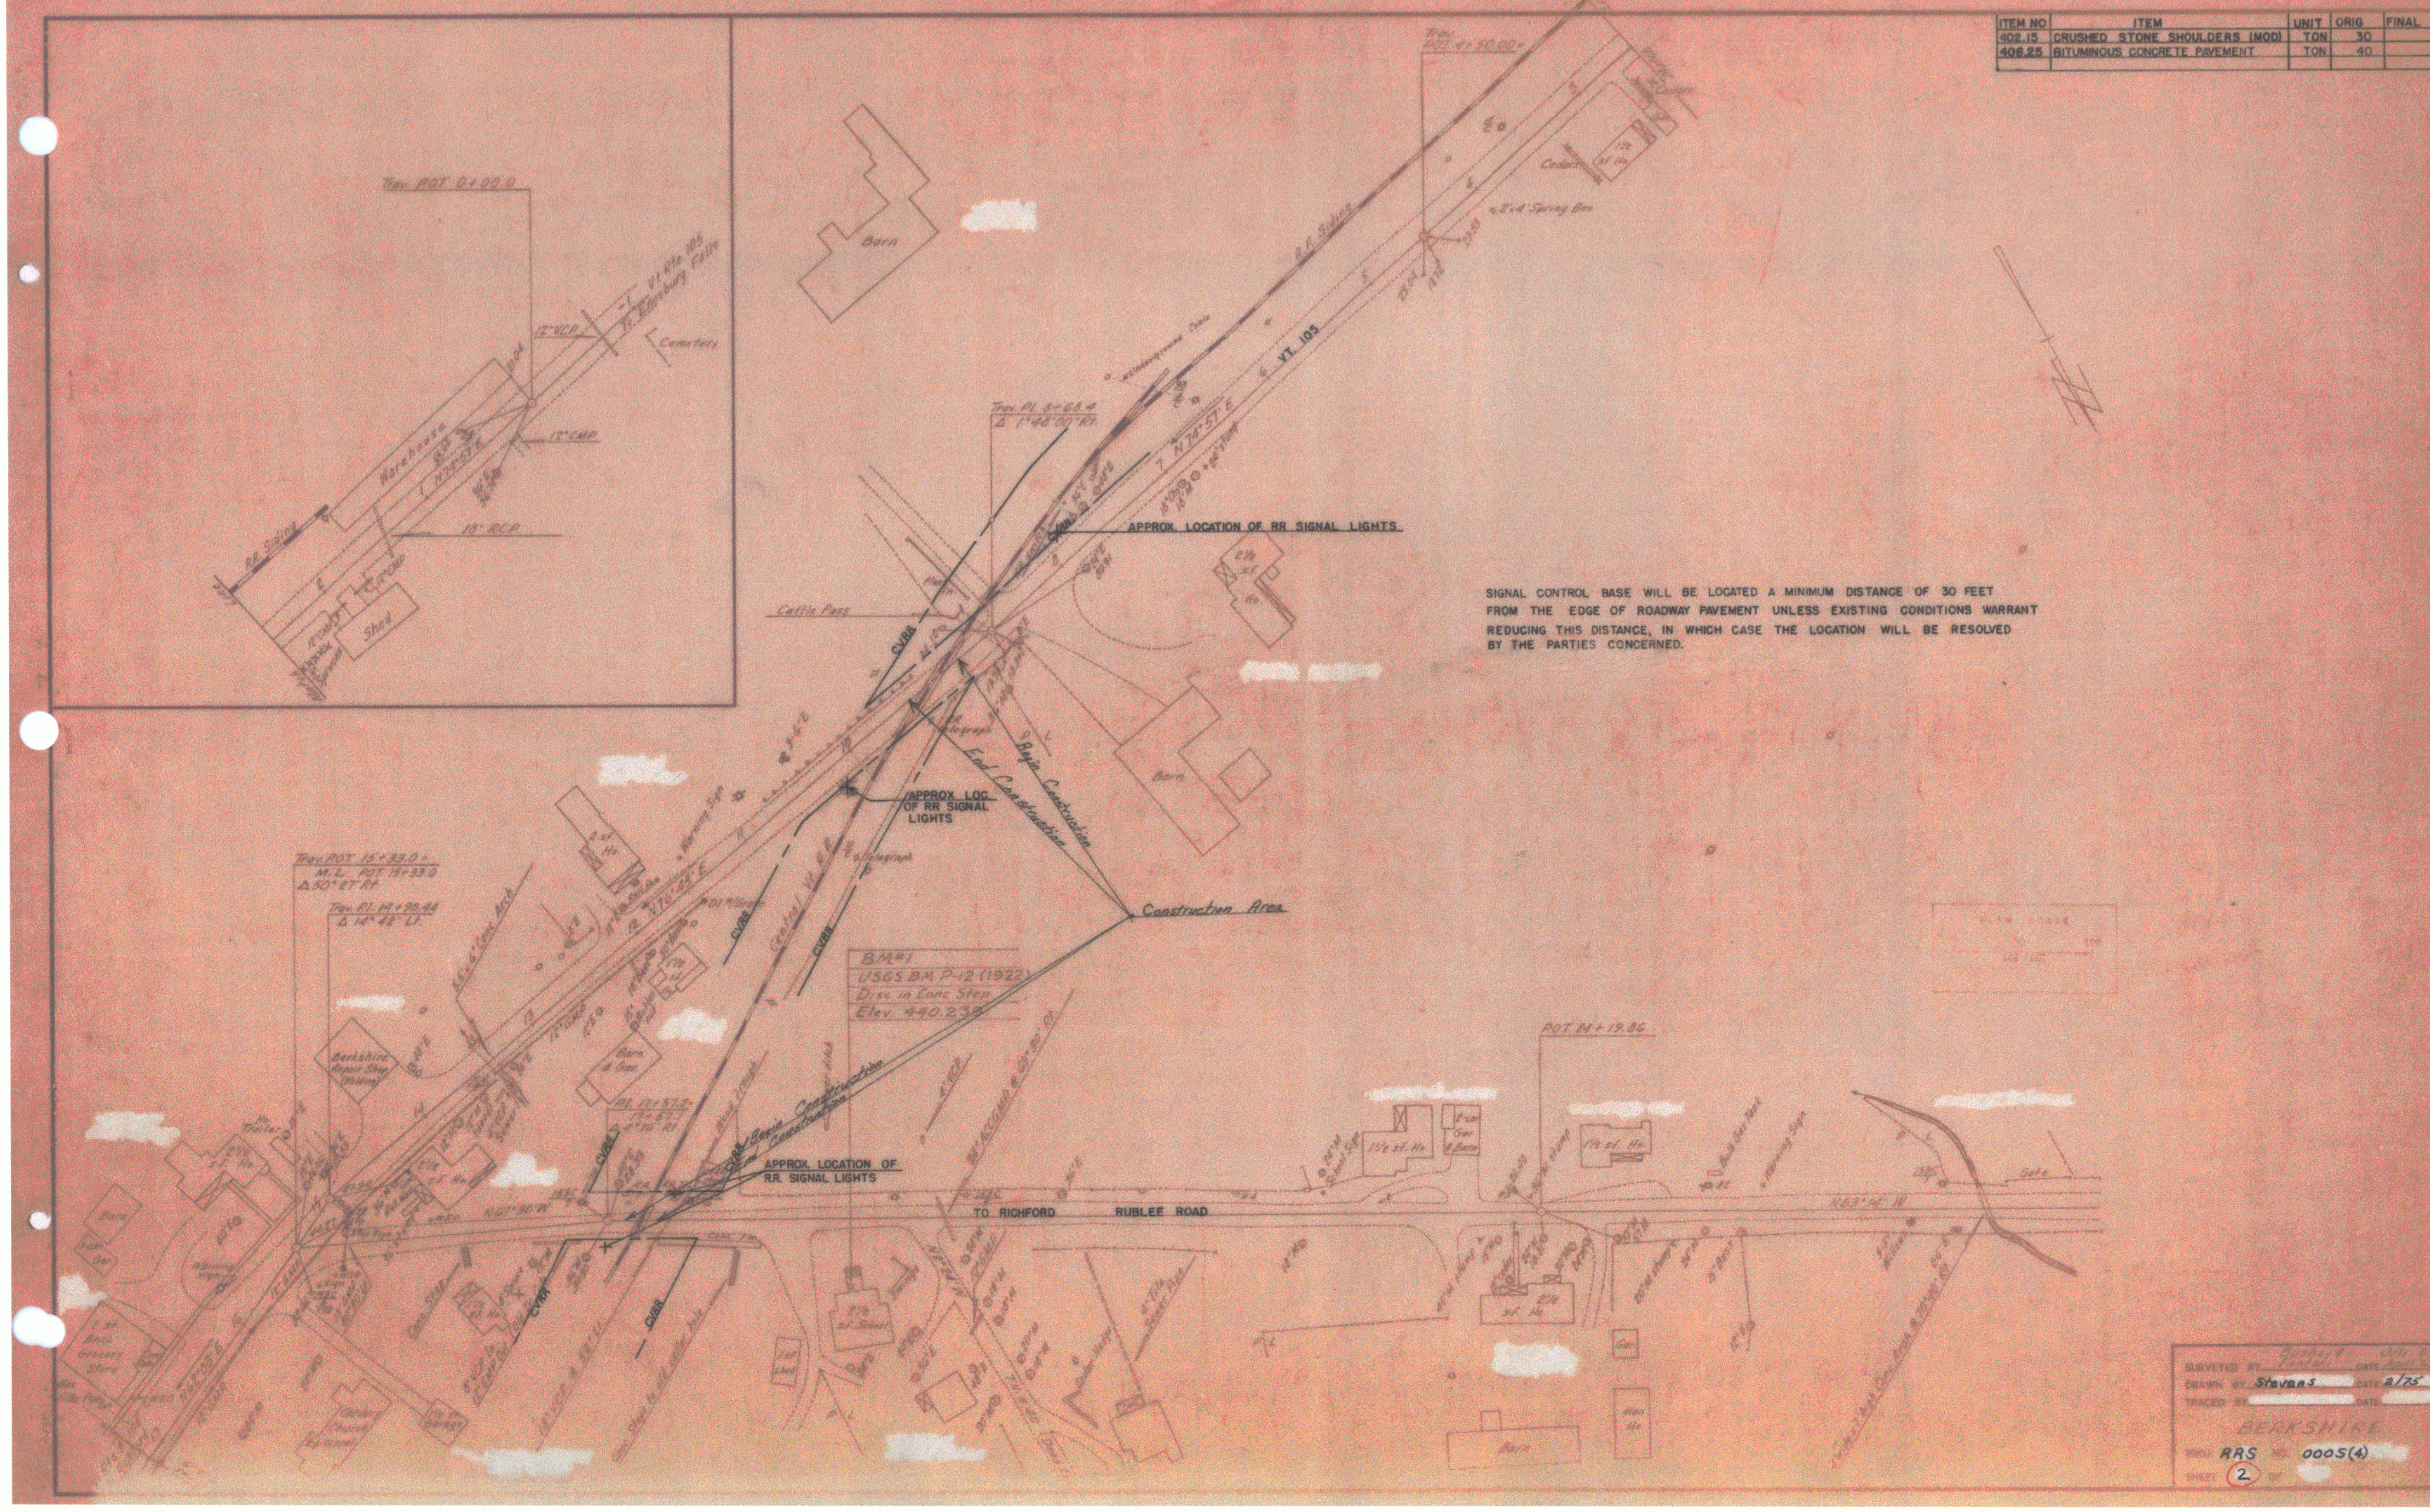

SIGNAL CONTROL BASE WILL BE LOCATED A MINIMUM DISTANCE OF 30 FEET FROM THE EDGE OF ROADWAY PAVEMENT UNLESS EXISTING CONDITIONS WARRANT REDUCING THIS DISTANCE, IN WHICH CASE THE LOCATION WILL BE RESOLVED BY THE PARTIES CONCERNED.

SURVEYED BY ____ DATE ____
DRAWN BY Stevens DATE 2/75
TRACED BY ____ DATE ____

BERKSHIRE

PROJ. RRS NO. 0005(4)
SHEET 2 OF