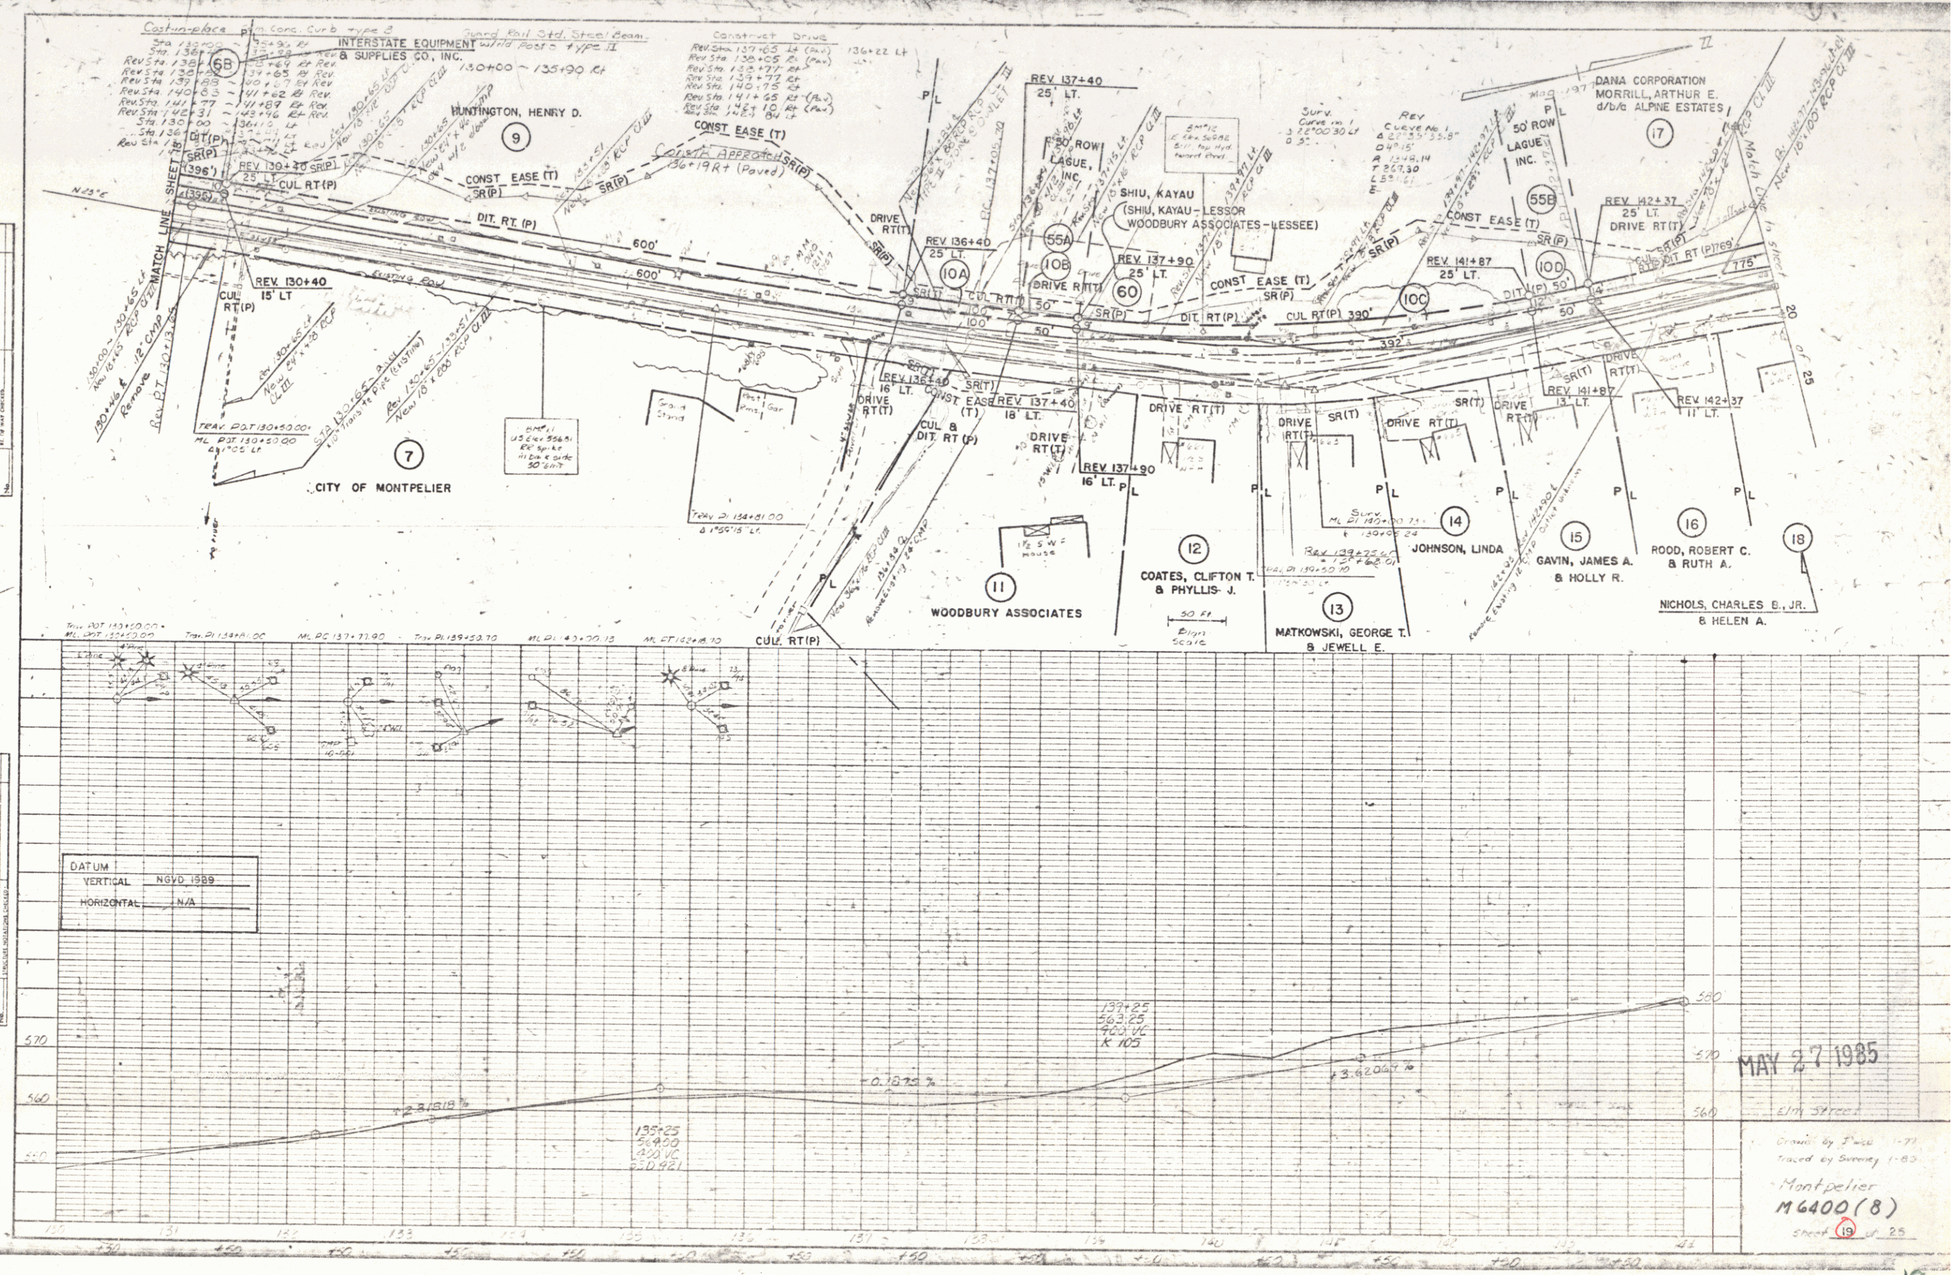
INTERSTATE EQUIPMENT & SUPPLIES CO, INC.
HUNTINGTON, HENRY D.
CITY OF MONTPELIER
SHIU, KAYAU (SHIU, KAYAU - LESSOR WOODBURY ASSOCIATES - LESSEE)
DANA CORPORATION MORRILL, ARTHUR E. d/b/a ALPINE ESTATES
50' ROW LAGUE, INC.
WOODBURY ASSOCIATES
COATES, CLIFTON T. & PHYLLIS J.
MATKOWSKI, GEORGE T. & JEWELL E.
JOHNSON, LINDA
GAVIN, JAMES A. & HOLLY R.
ROOD, ROBERT C. & RUTH A.
NICHOLS, CHARLES B., JR. & HELEN A.
CONST EASE (T)
DIT. RT. (P)
CUL RT(P)
DRIVE RT(T)
REV 130+40 15' LT
REV 136+40 25' LT.
REV 137+40 25' LT.
REV 137+90 25' LT.
REV 141+87 25' LT.
REV 142+37 25' LT.
REV 137+40 18' LT.
REV 137+90 16' LT.
REV 141+87 13' LT.
REV 142+37 11' LT.
DATUM
VERTICAL NGVD 1989
HORIZONTAL N/A
MAY 27 1985
Montpelier
M6400(8)

18