Metric

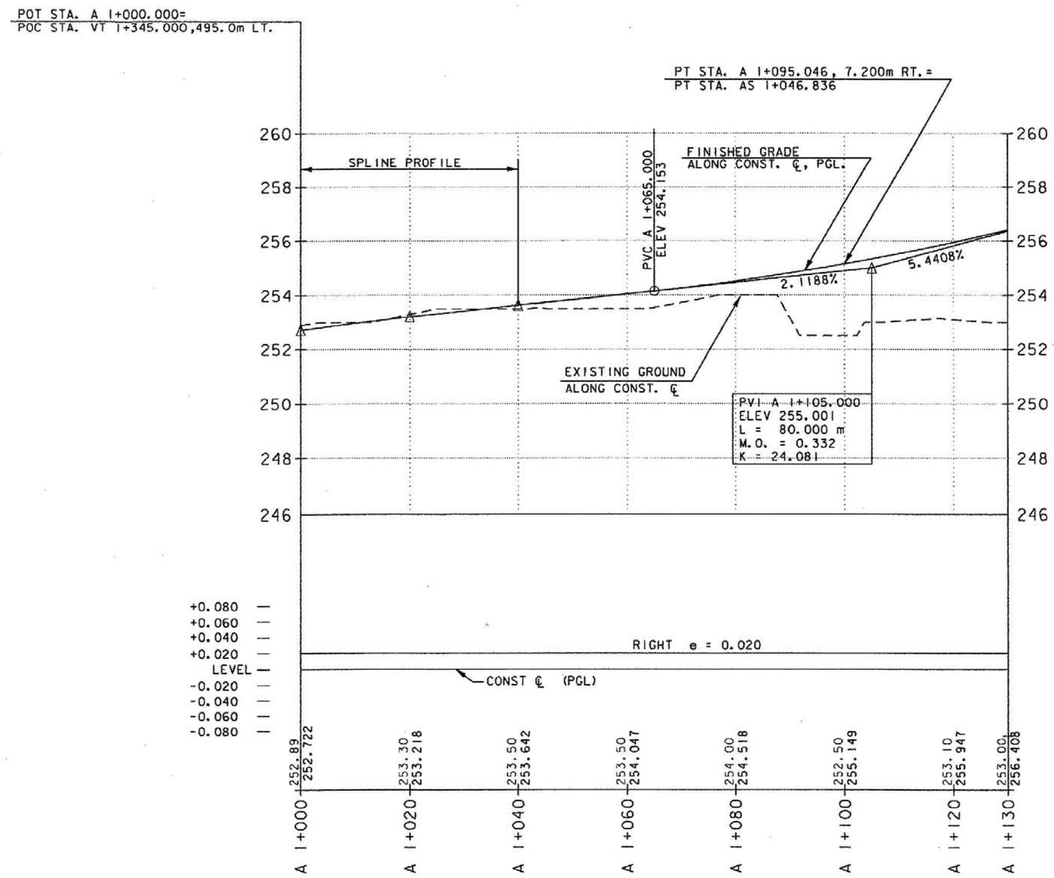

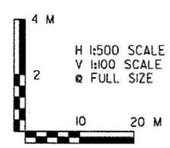

VERMONT AGENCY OF TRANSPORTATION

Dufresne-Henry

PROJECT NAME:	BENNINGTON
PROJECT NUMBER:	NH F019-1(5)
FILE NAME: ...\rampa.ptf	PLOT DATE: 05/27/2003
DESIGN SUPERVISOR: GREG EDWARDS	DRAWN BY: DUFRESNE-HENRY
DESIGNED BY: BJM/MARC FOISY	CHECKED BY: GARY SANTY
RAMP A - PR-33	SHEET 40 OF 112

k:\638020\bam\highway\dgnfiles\profiles\rampa.prf