Metric

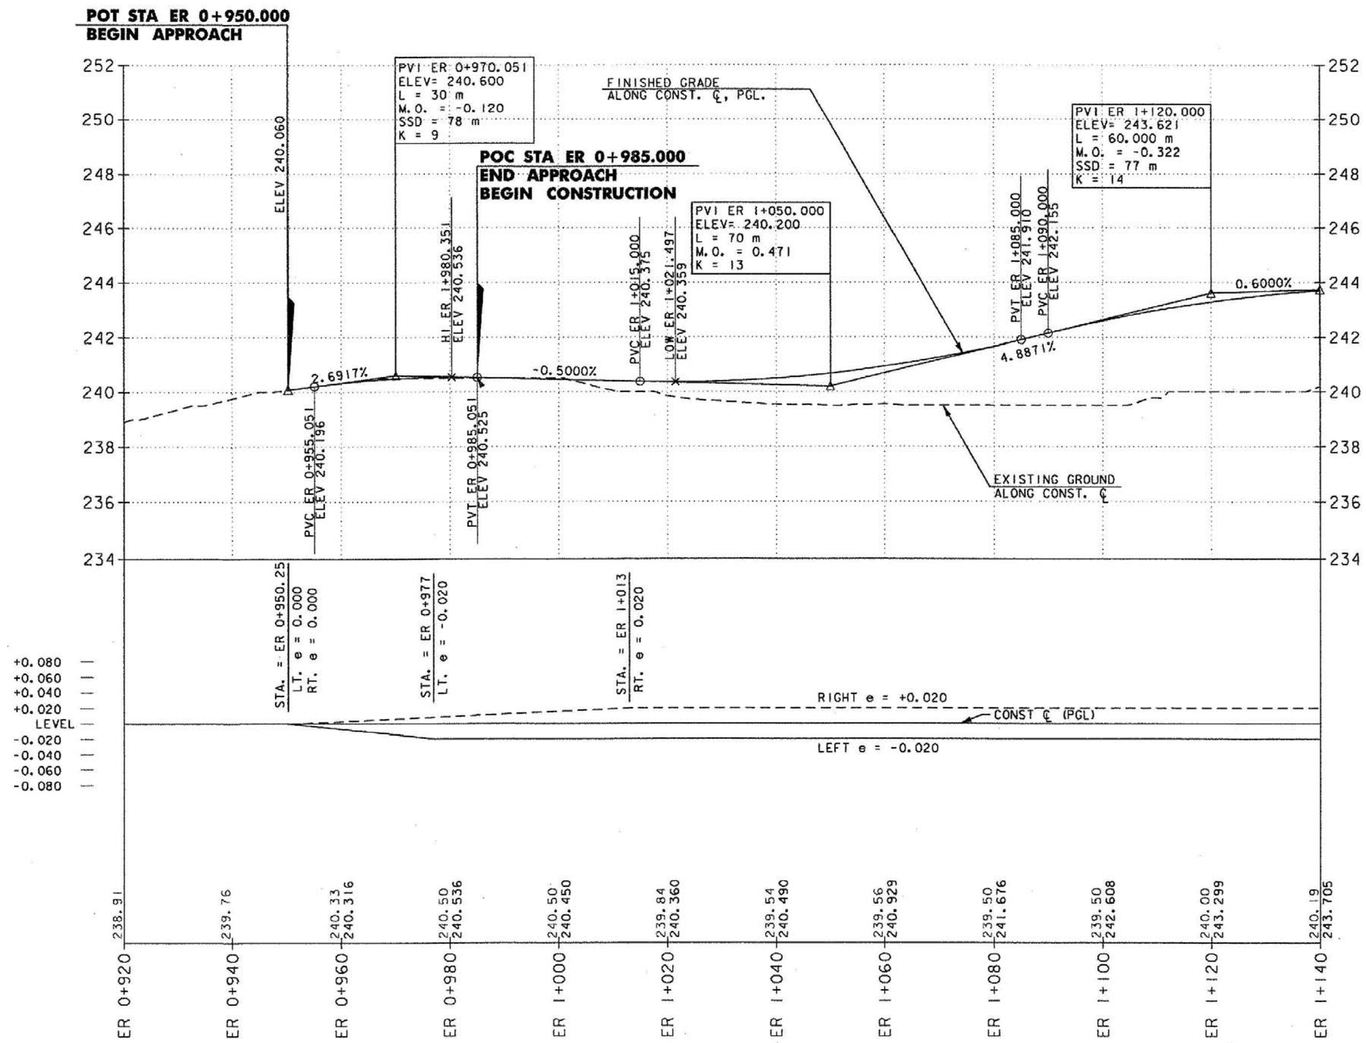

4 M
2
10 20 M

H 1:500 SCALE
V 1:100 SCALE
@ FULL SIZE

VERMONT AGENCY OF TRANSPORTATION

Dufresne-Henry

PROJECT NAME: BENNINGTON
PROJECT NUMBER: NH F019-1(5)

FILE NAME: ...\east.ptf
DESIGN SUPERVISOR: GREG EDWARDS
DESIGNED BY: BJM/MARC FOISY
EAST ROAD – PR-59

PLOT DATE: 05/27/2003
DRAWN BY: DUFRESNE-HENRY
CHECKED BY: GARY SANTY
SHEET 47 OF 112

K:\6380020 Bennington\Highway\plotfiles\profiles\east.ptf