INDEX OF SHEETS

STATE OF VERMONT
AGENCY OF TRANSPORTATION

R.O.W. PLANS

PROPOSED IMPROVEMENT
TOWN OF CASTLETON
COUNTY OF RUTLAND
VT. RTE. 4-A

BEGINNING AT A POINT APPROXIMATELY 0.074 MILES SOUTHWESTERLY OF THE INTERSECTION OF VT. RTE. 4-A AND VT. RTE. 30, AND EXTENDING 0.101 MILES NORTHEASTERLY ON VT. RTE. 4-A.

LENGTH OF PROJECT 531 FT. = 0.101 MI.

LENGTH OF R.O.W. PROJECT	VT. RTE. 4-A	531 FT. = 0.101 MI.
LENGTH OF R.O.W. PROJECT	VT. RTE. 30	700 FT. = 0.133 MI.

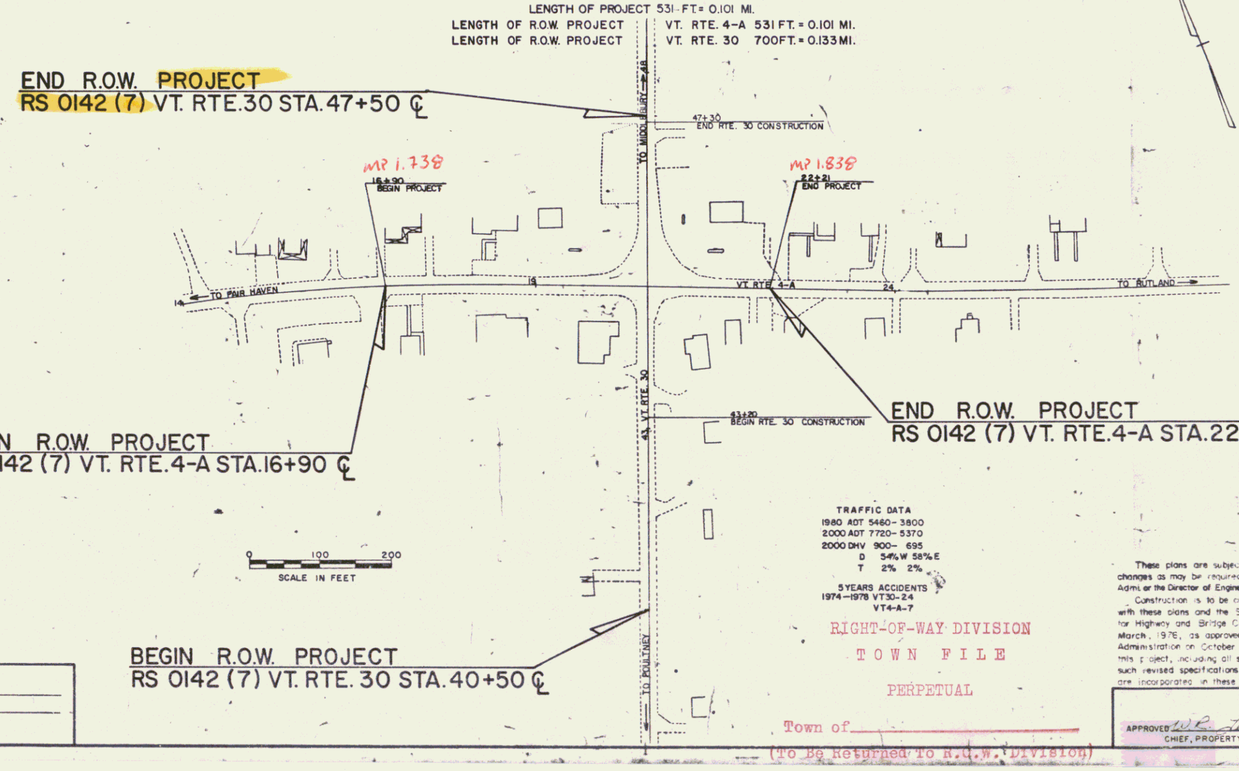

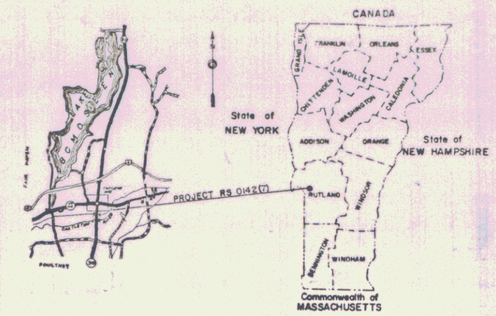

CONVENTIONAL SIGNS

- COUNTY LINE
- TOWN LINE
- LIMITS OF ACCESS
- POINT OF ACCESS
- FENCE LINE
- STONE WALL
- TRAVELED WAY
- GUARD RAIL
- RAILROAD
- SURVEY LINE
- CULVERT
- POWER POLE
- TELEPHONE POLE
- TREES
- CONTROL OF ACCESS
- PROPERTY LINE
- R.O.W. TAKING LINE
- SLOPE RIGHTS
- TOP OF CUT
- TOE OF SLOPE

DATUM
VERTICAL
HORIZONTAL

TRAFFIC DATA
1980 ADT 5460 - 3800
2000 ADT 7720 - 5370
2000 DHV 900 - 695
D 54% W 58% E
T 2% 2%

5 YEARS ACCIDENTS
1974 - 1978 VT30-24
VT4-A-7

RIGHT-OF-WAY DIVISION
TOWN FILE
PERPETUAL

Town of _____
(To Be Returned To R.O.W. Division)

These plans are subject to such engineering changes as may be required by the Federal Highway Administrator or the Director of Engineering and Construction.

Construction is to be carried on in accordance with these plans and the Standard Specifications for Highway and Bridge Construction dated March, 1976, as approved by the Federal Highway Administration on October 27, 1976, for use on this project, including all supplemental revisions and such revised specifications and special provisions as are incorporated in these plans.

APPROVED [signature] DATE 12-27-79
CHIEF, PROPERTY ADMINISTRATION

Pin# 78E124

PROJECT PROCESSED UNDER SECONDARY ROAD PLAN

SUBMITTED BY CHIEF OF THE STATE TRANSPORTATION BOARD
APPROVED [signature] DATE DEC 27 1979
DIRECTOR OF ENGINEERING AND CONSTRUCTION

DEPARTMENT OF TRANSPORTATION
FEDERAL HIGHWAY ADMINISTRATION
APPROVED _____ DATE _____
DIVISION ADMINISTRATOR

PROJECT RS NO 0142(7)
SHEET 1 OF 11 SHEETS

S.R.S. (2-17-70)