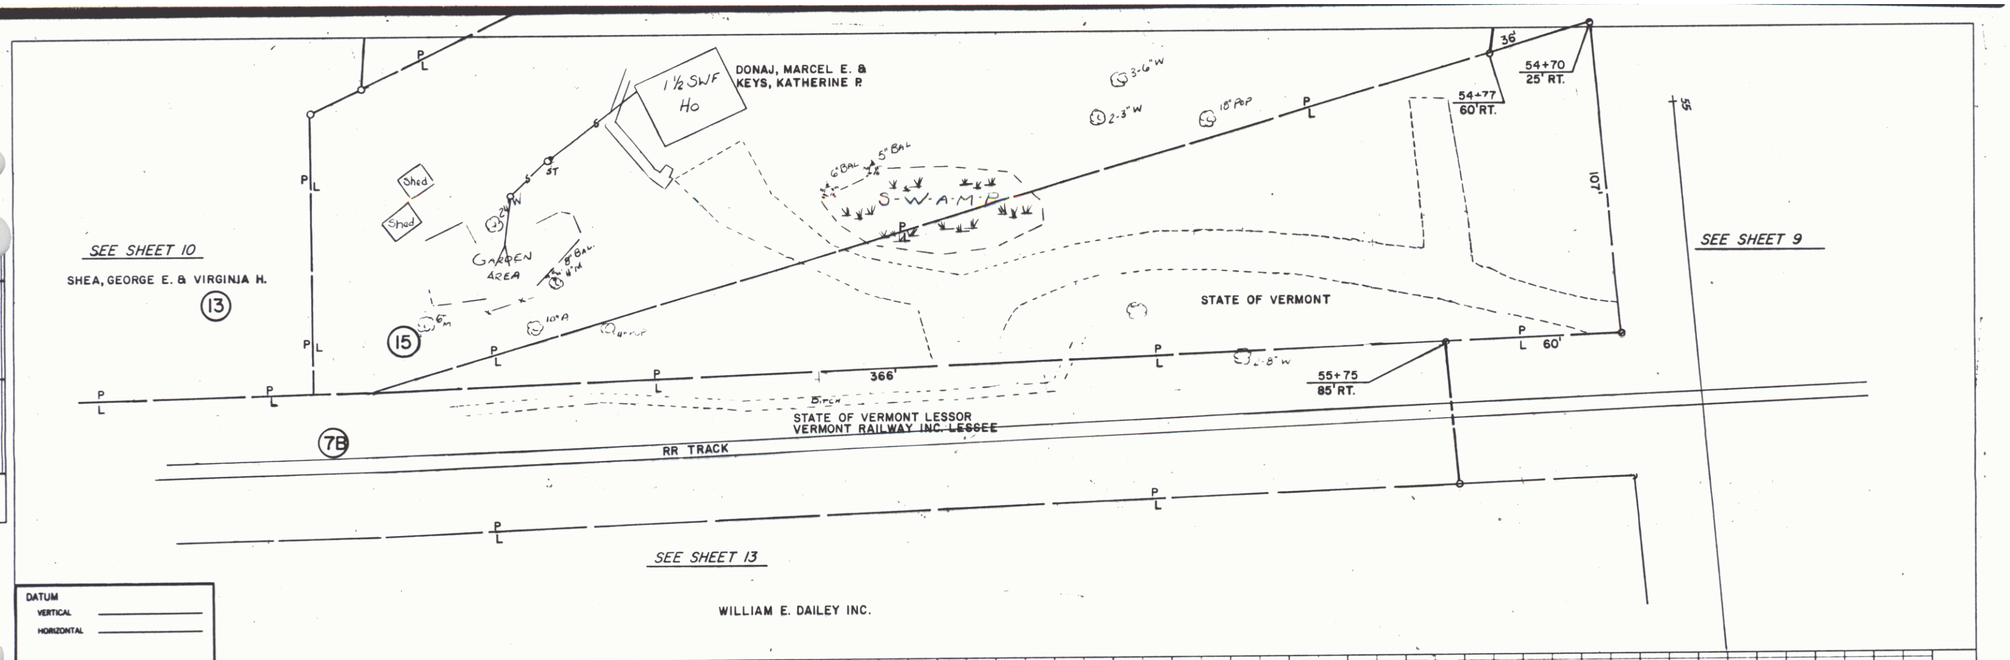

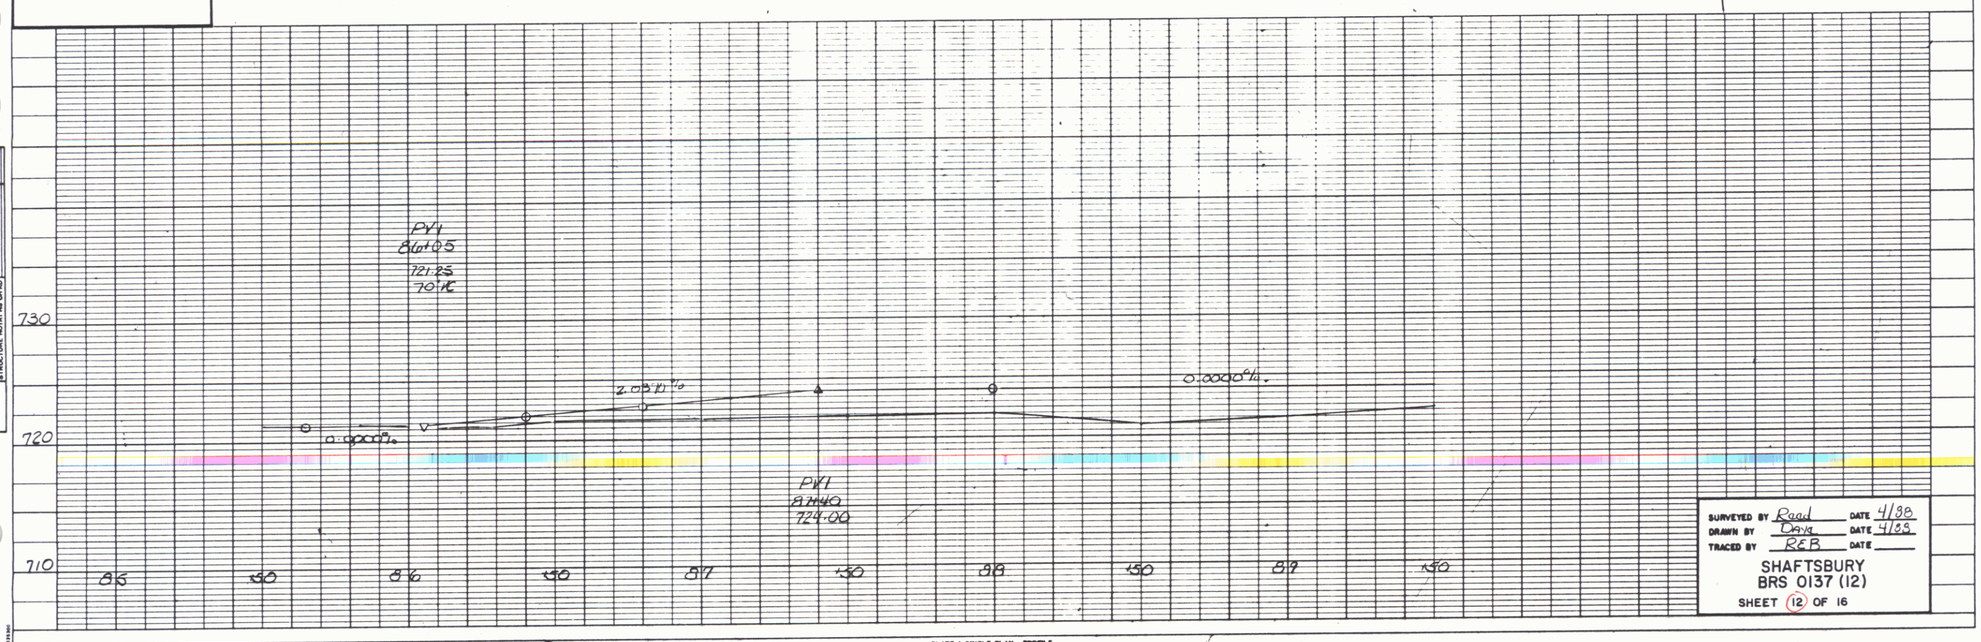

SURVEYED BY Raad DATE 4/88
DRAWN BY Daya DATE 4/88
TRACED BY R.E.B. DATE

SHAFTSBURY
BRS 0137 (12)
SHEET 12 OF 16

PLATE 1 SINGLE PLAN - PROFILE
CHARLES BRUNING CO.

DEC 8 1986