Original Drawing – Ink on Polyester film meeting the requirements of 27 V.S.A. § 1403.

PLAN		BY	DATE
NOTE BOOK	SURVEYED. PLOTTED. ALIGNMENT CHECKED. RT. OF WAY CHECKED.		
No.			

PROFILE		BY	DATE
NOTE BOOK	SURVEYED. PLOTTED. GRADES CHECKED. B.M.'s NOTED. STRUCTURE NOTATIONS CHECKED.		
No.			

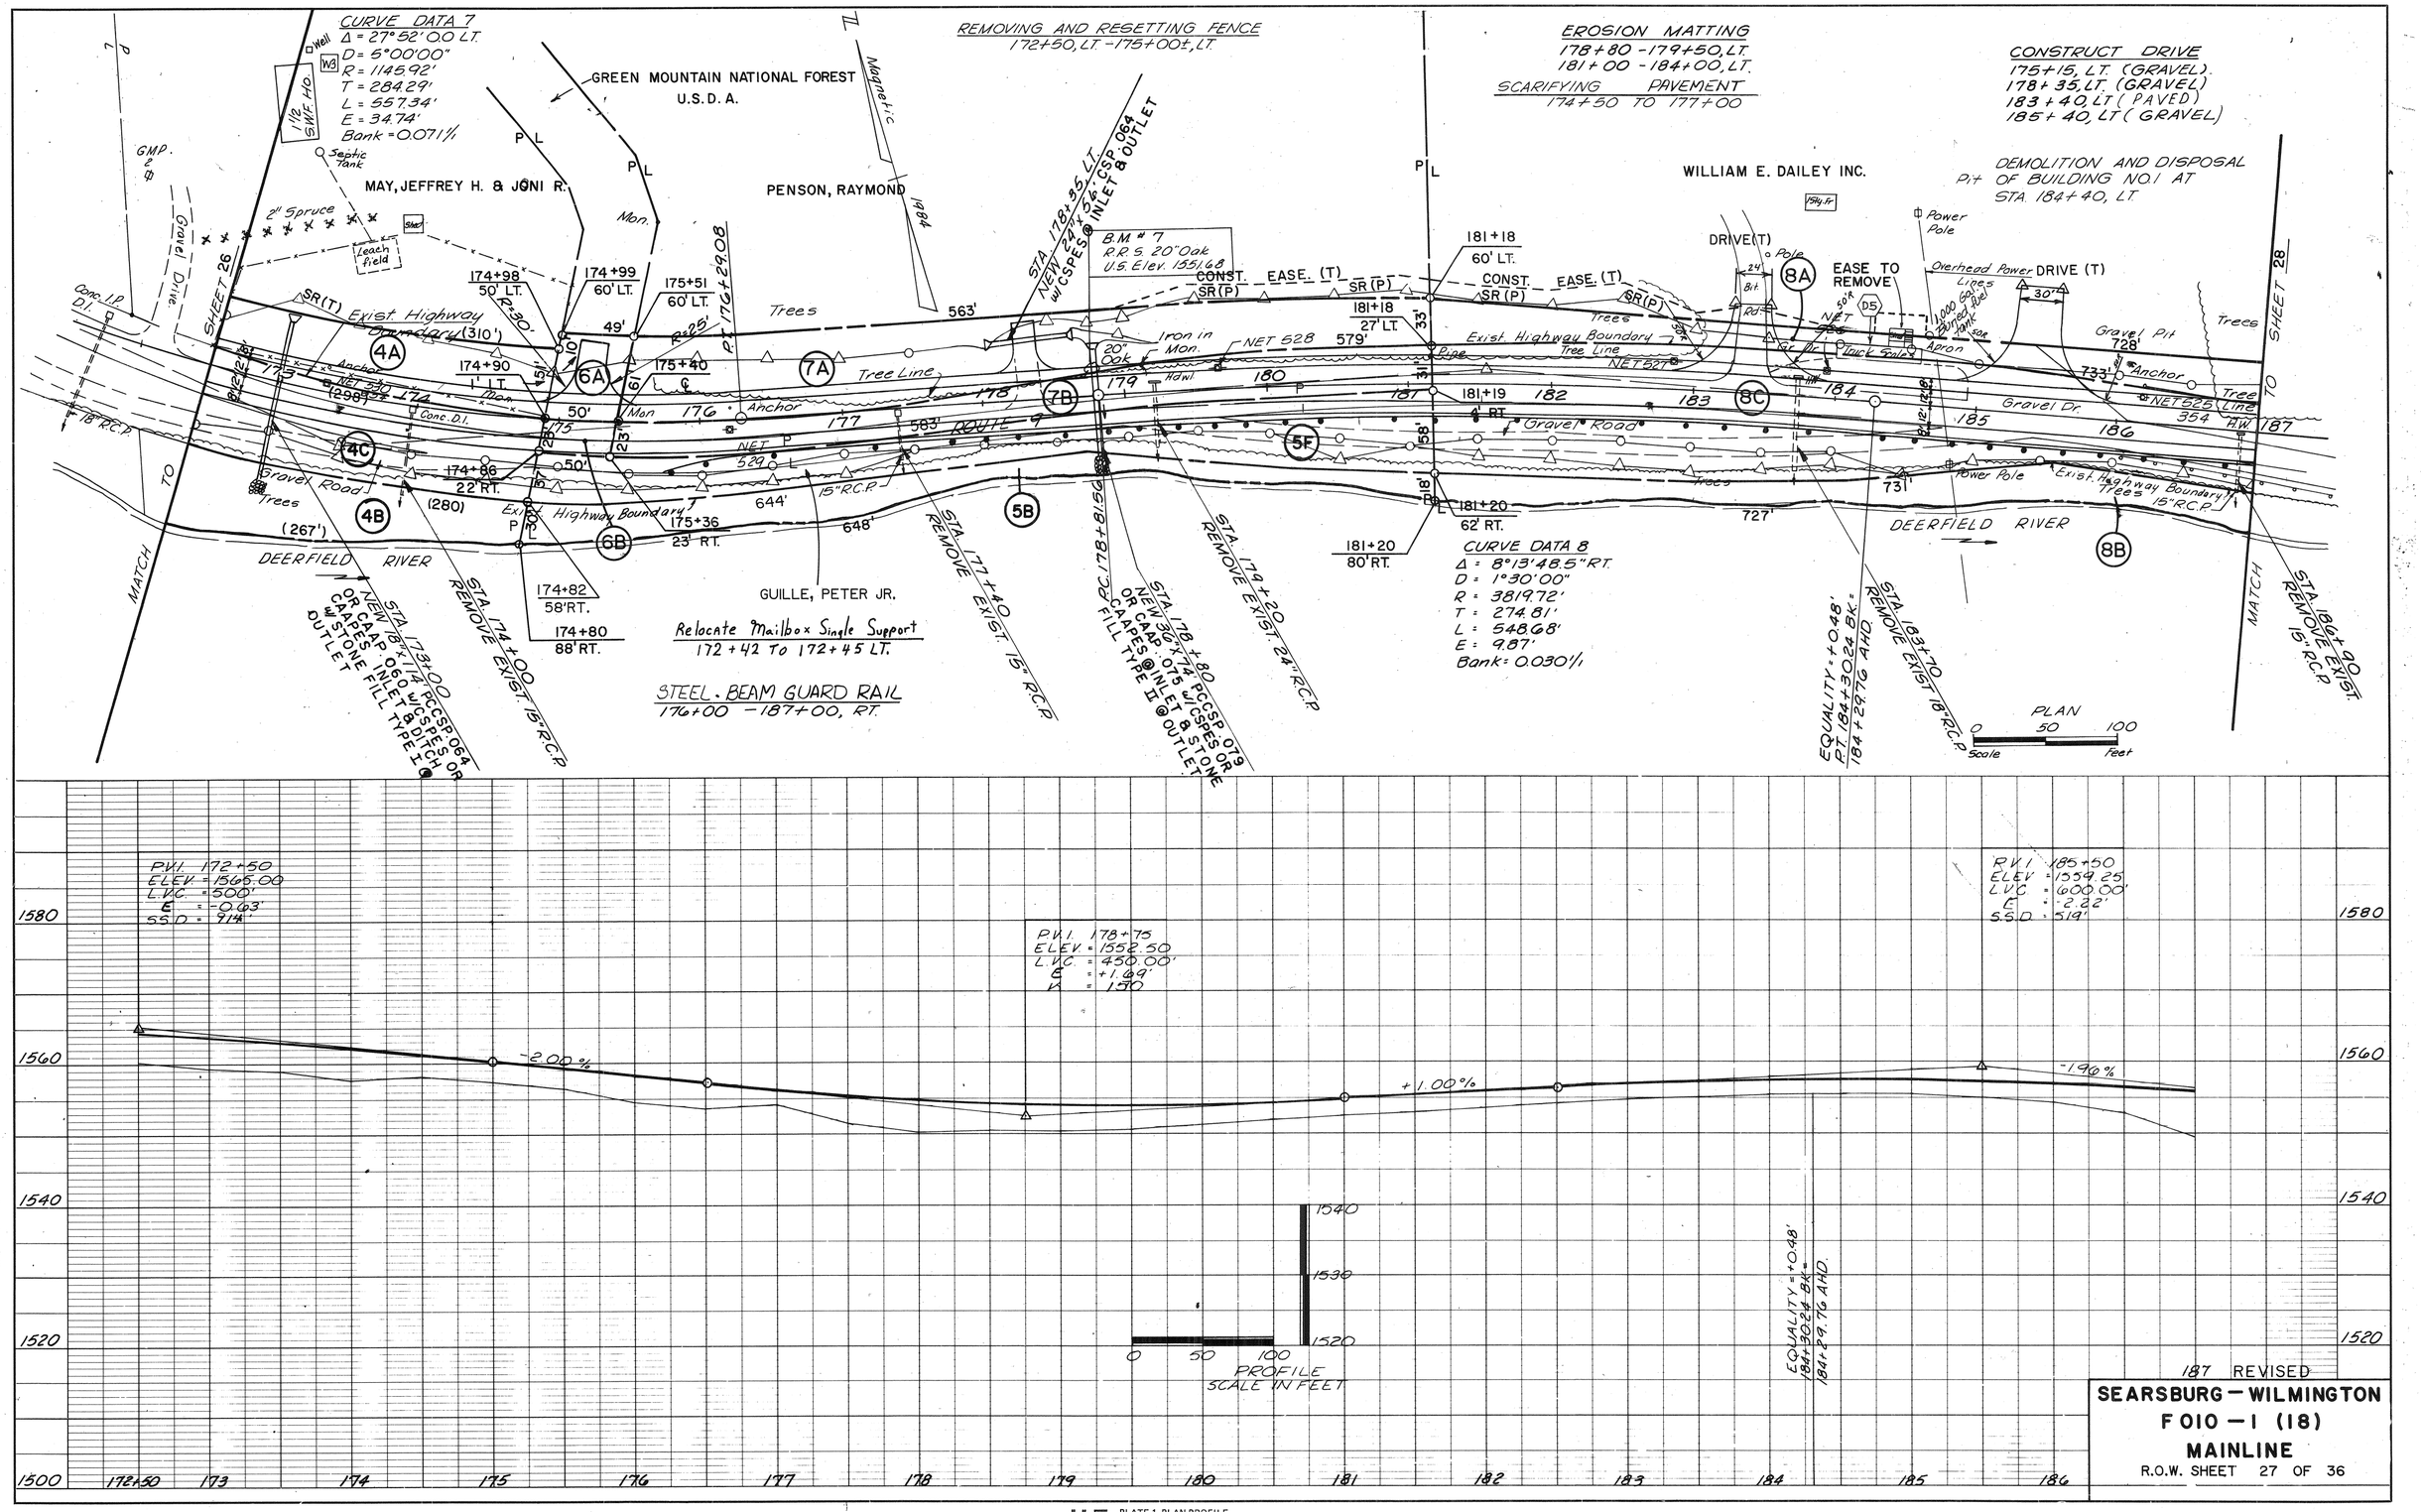

PLATE 1, PLAN PROFILE
KEUFFEL & ESSER CO.