Original Drawing – Ink on Polyester film meeting the requirements of 27 V.S.A. § 1403

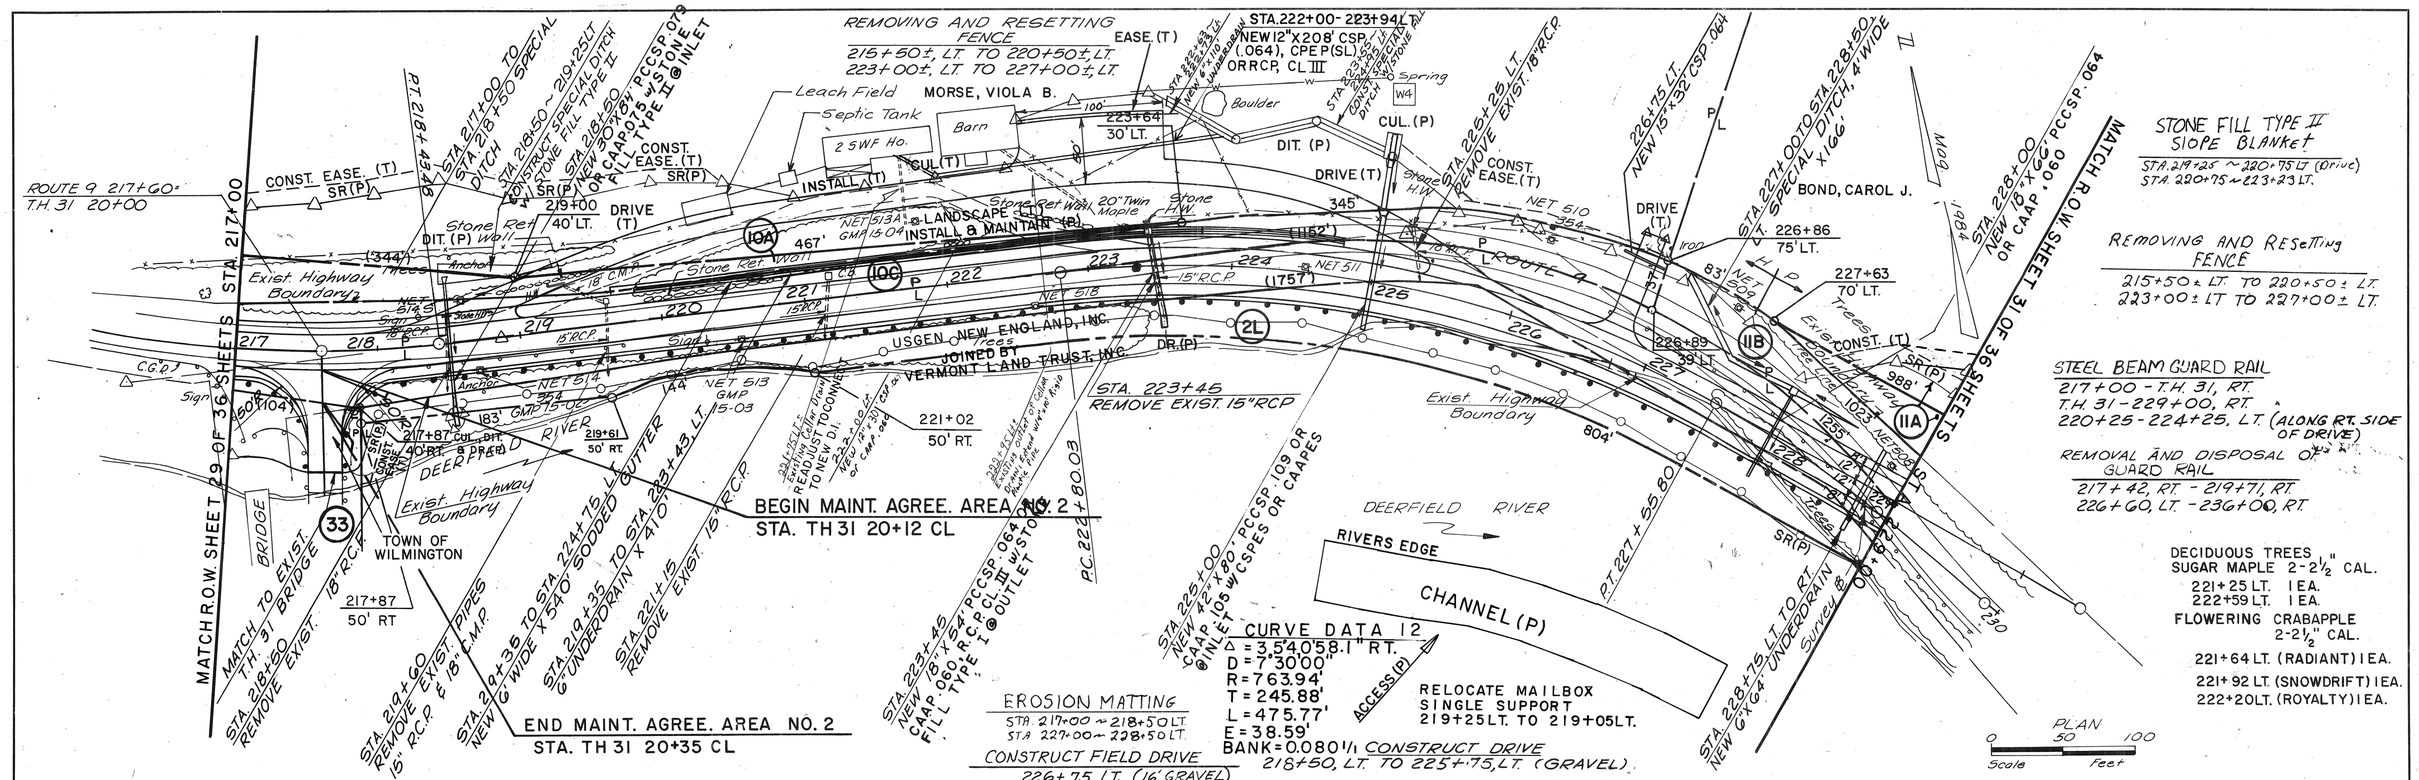

PLAN — SURVEYED, PLOTTED, ROADWAY CHECKED, R/W CHECKED, NOTE BOOK, No. — BY, DATE

PROFILE — SURVEYED, PLOTTED, ROADWAY CHECKED, B. M.'s NOTED, STRUCTURE NOTATIONS CHECKED, NOTE BOOK, No. — BY, DATE