Original Drawing – Ink on Polyester film meeting the requirements of 27 V.S.A. § 1403

| PLAN | BY | DATE |
|---|---|---|
| SURVEYED | | |
| PLOTTED | | |
| ALIGNMENT CHECKED | | |
| R.O.W. CHECKED | | |
| NOTE BOOK | | |
| No. | | |
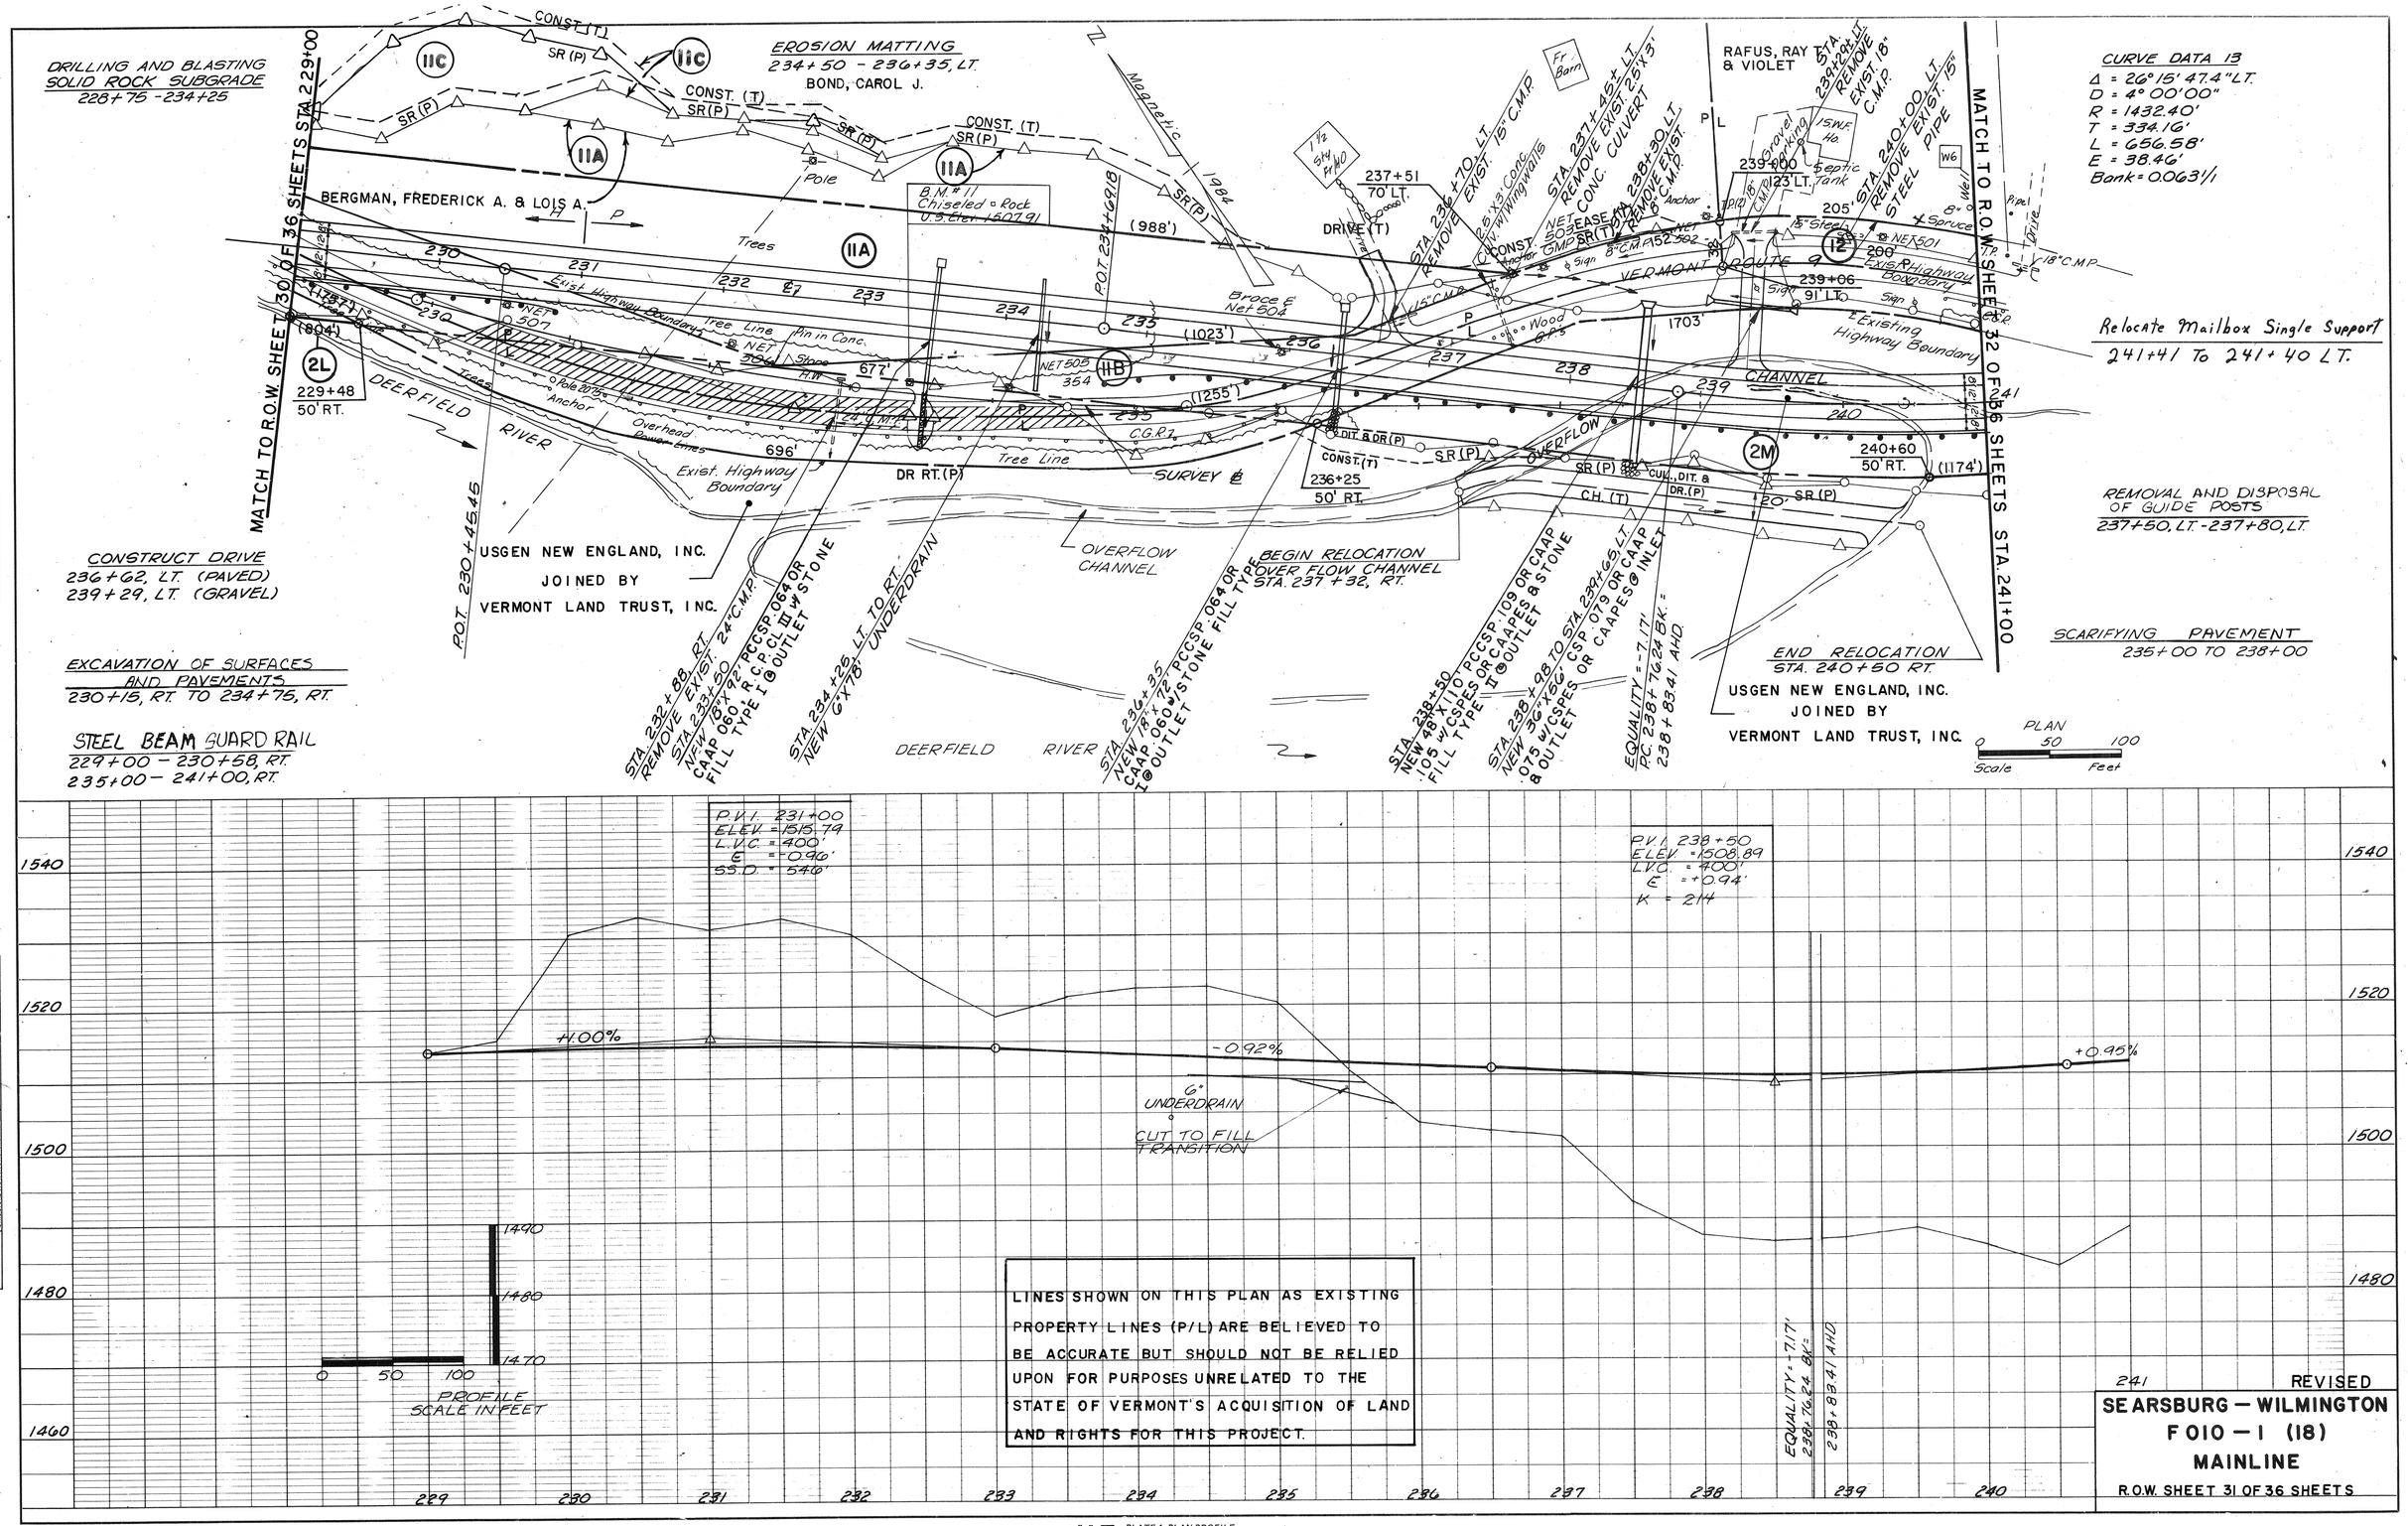
| PROFILE | BY | DATE |
|---|---|---|
| SURVEYED | | |
| PLOTTED | | |
| GRADES CHECKED | | |
| R.O.W. CHECKED | | |
| NOTE BOOK | | |
| No. | STRUCTURE NOTATIONS CHECKED | |