Original Drawing – Ink on Polyester film meeting the requirements of 27 V.S.A. § 1403

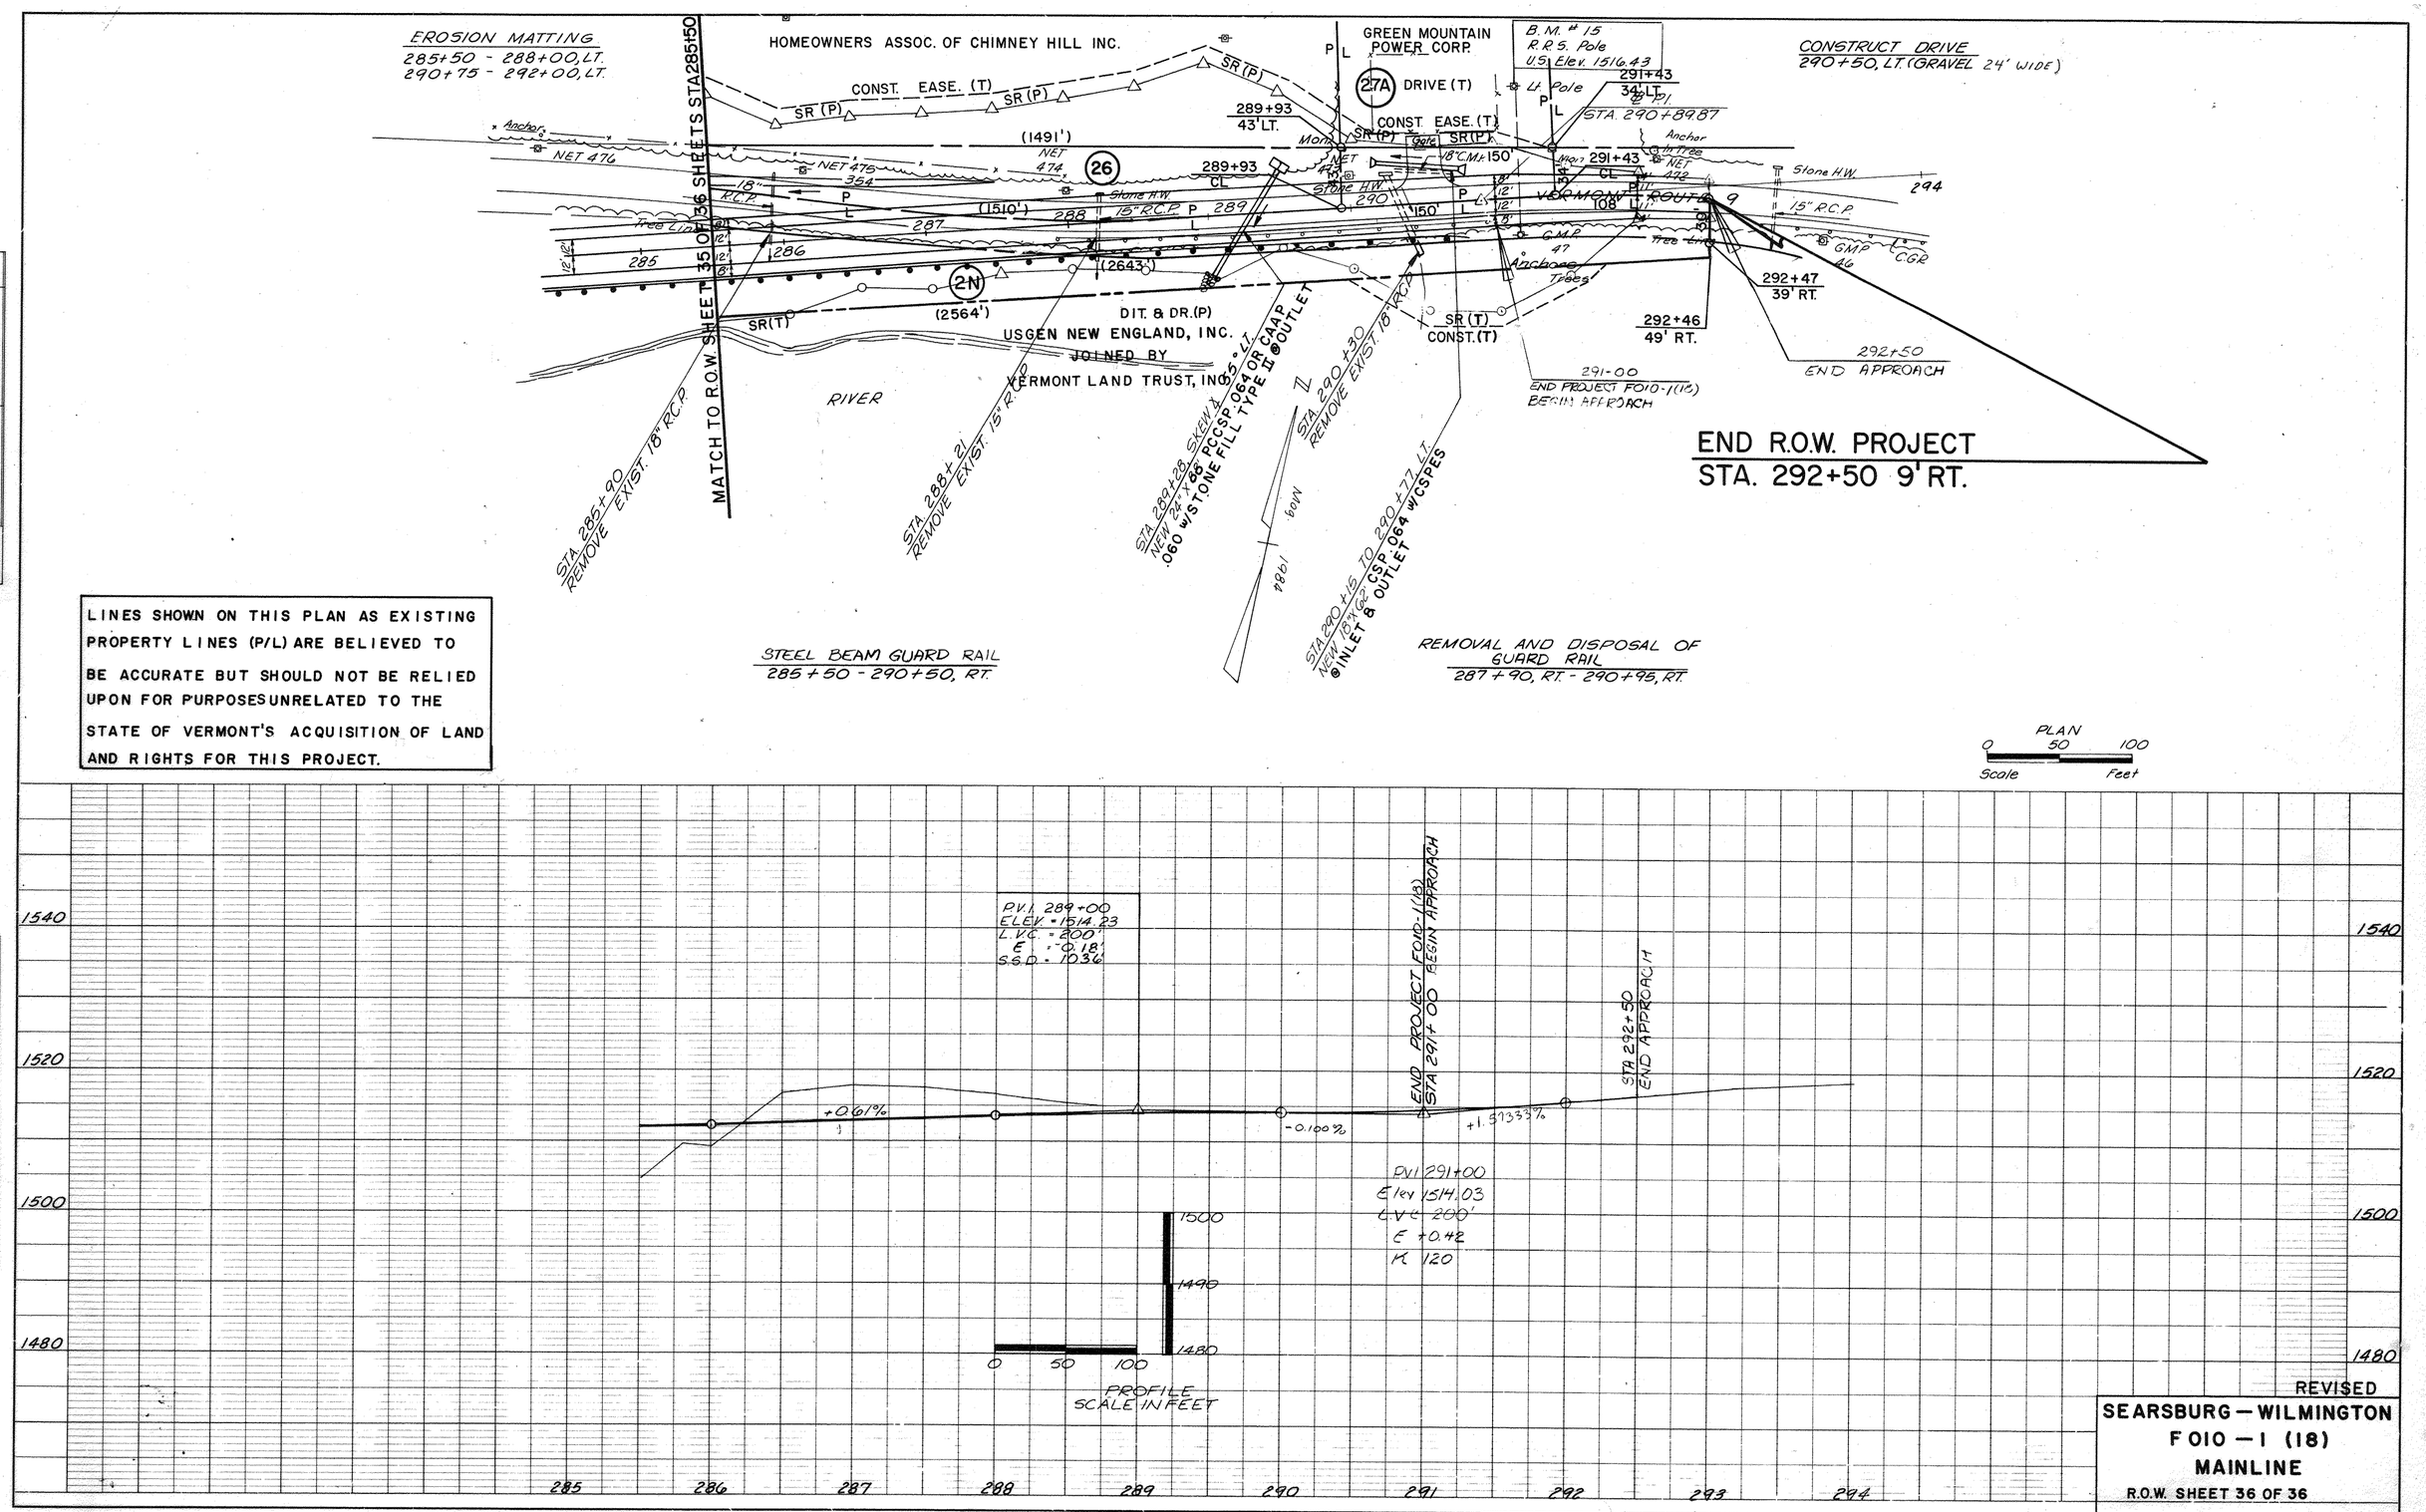

LINES SHOWN ON THIS PLAN AS EXISTING PROPERTY LINES (P/L) ARE BELIEVED TO BE ACCURATE BUT SHOULD NOT BE RELIED UPON FOR PURPOSES UNRELATED TO THE STATE OF VERMONT'S ACQUISITION OF LAND AND RIGHTS FOR THIS PROJECT.

PLAN		BY	DATE
NOTE BOOK No.	SURVEYED		
	PLOTTED		
	ALIGNMENT CHECKED		
	R/W CHECKED		

PROFILE		BY	DATE
NOTE BOOK No.	SURVEYED		
	PLOTTED		
	GRADES CHECKED		
	B.M.'s NOTED		
	CROSS SECTIONS CHECKED		

REVISED

SEARSBURG — WILMINGTON
F 010 — 1 (18)
MAINLINE
R.O.W. SHEET 36 OF 36

K+E PLATE 1, PLAN-PROFILE
KEUFFEL & ESSER CO.
48 7024 MADE IN U.S.A.