MATERIAL ITEM	THICKNESS TOLERANCE
PAVEMENT (TOTAL DEPTH ALL LAYERS)	+/-5
SUBBASE	+/-30
SAND BORROW	+/-30

Metric

TYPICAL SECTION T.H. 33

40 SUPERPAVE BITUMINOUS CONCRETE PAVEMENT IN ONE LIFT (TYPE III PG58-28)
50 SUPERPAVE BITUMINOUS CONCRETE PAVEMENT IN ONE LIFT (TYPE II PG58-28)
75 SUPERPAVE BITUMINOUS CONCRETE PAVEMENT IN ONE LIFT (TYPE I PG58-28)
500 SUBBASE OF DENSE GRADED CRUSHED STONE
250 SAND BORROW

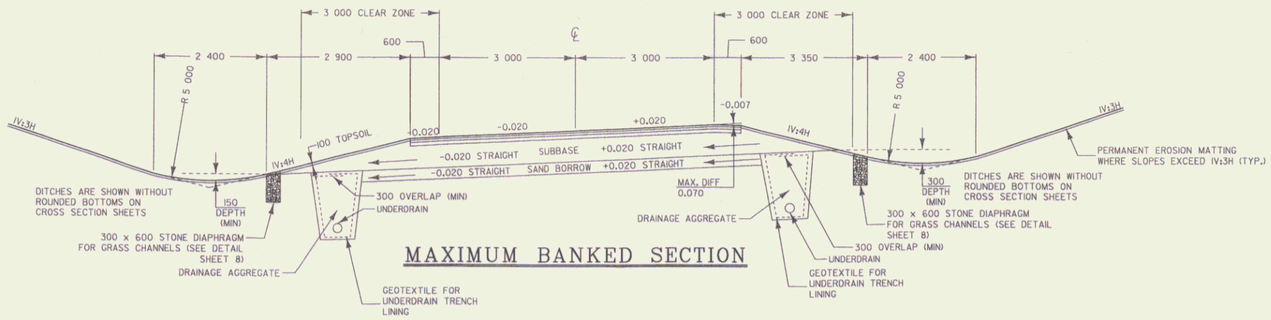

MAXIMUM BANKED SECTION

NOTE: SLOPE ROUNDING SHALL NOT BE APPLIED TO ALL SECTIONS. REFER TO CROSS SECTIONS *FOR LOCATIONS WHERE SLOPE ROUNDING* IS NOT TO BE APPLIED.

0 1 2 3 4 5
SCALE = 1:50

DATUM	
VERTICAL	NAVD88
HORIZONTAL	NAD83(92)

PROJECT: CORNWALL	PROJECT NO.: BRS 0172(6)
DESIGN FILE NAME: ****FILENAME***	
IPARM FILE NAME:	PLOT DATE: 03-JUN-2008
SURVEYED BY: VTRANS & VT SURVEY	SURVEY DATE: 1996&1999
SQUAD LEADER: MARTHA EVANS-MONGEON	DRAWN BY: ERIK ATKINS
	ROW SHEET 4 OF 30