
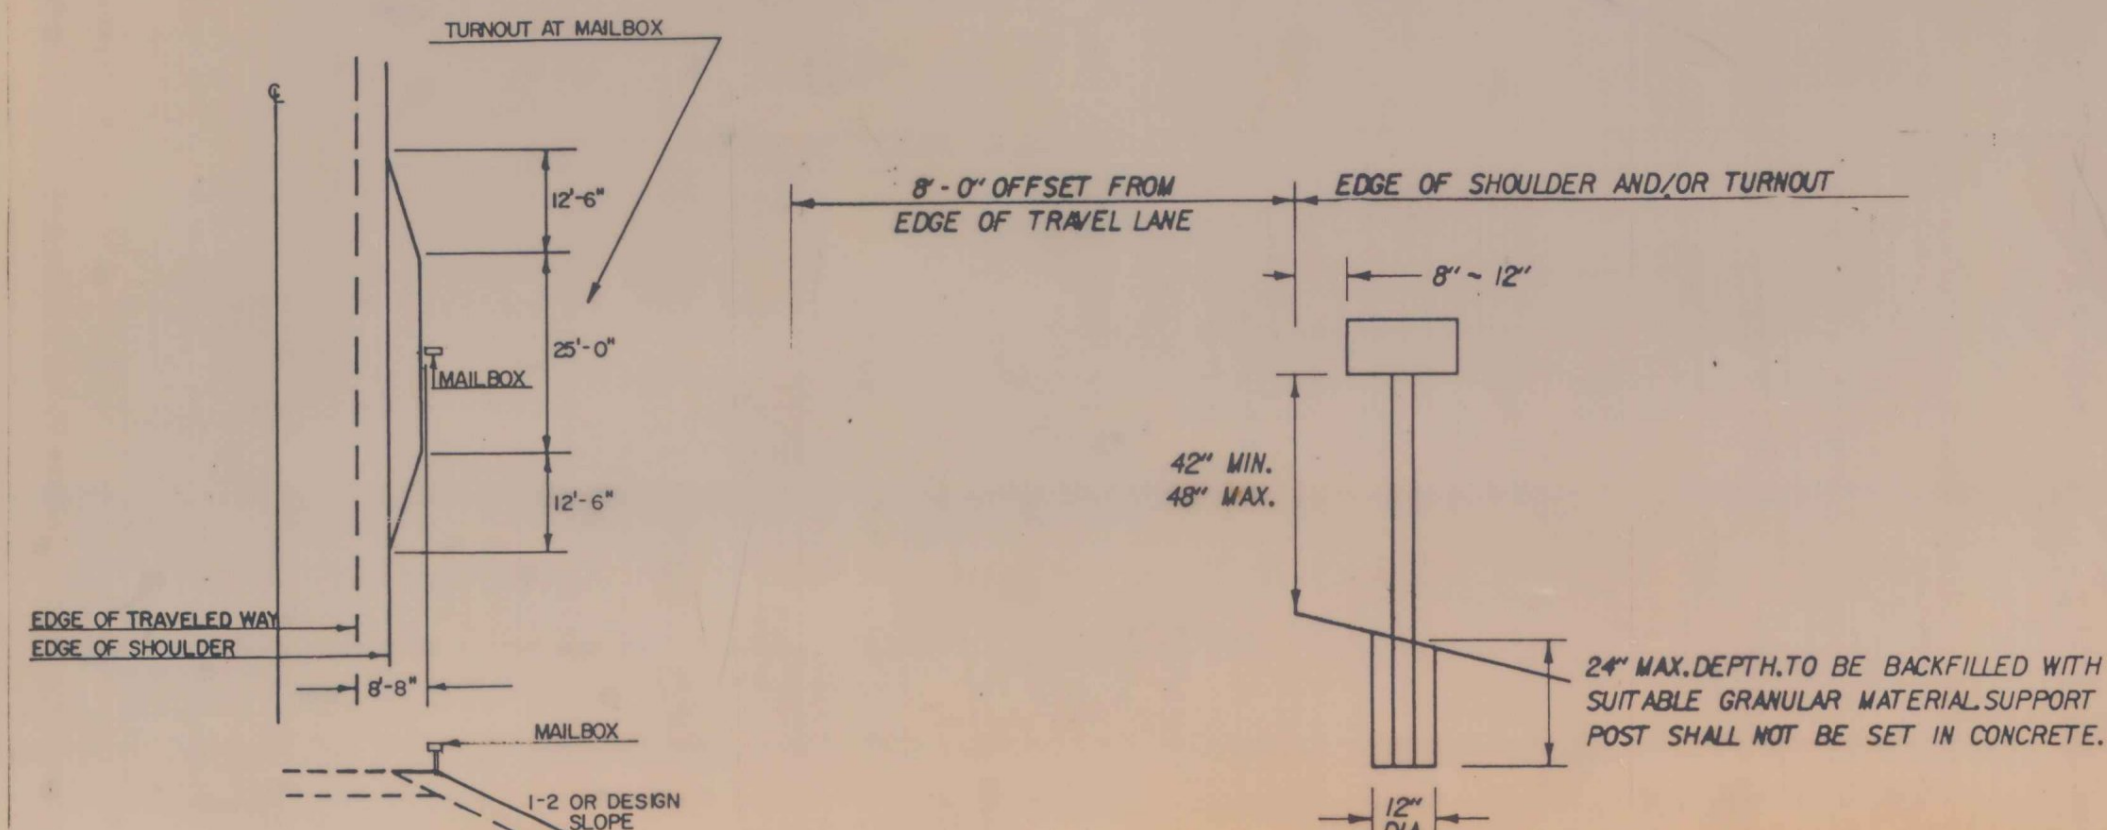


MAILBOX SUPPORT HARDWARE

(MULTIPLE SUPPORT)
WATERBURY M.M. 2.70 LT.

TYPICAL INSTALLATION

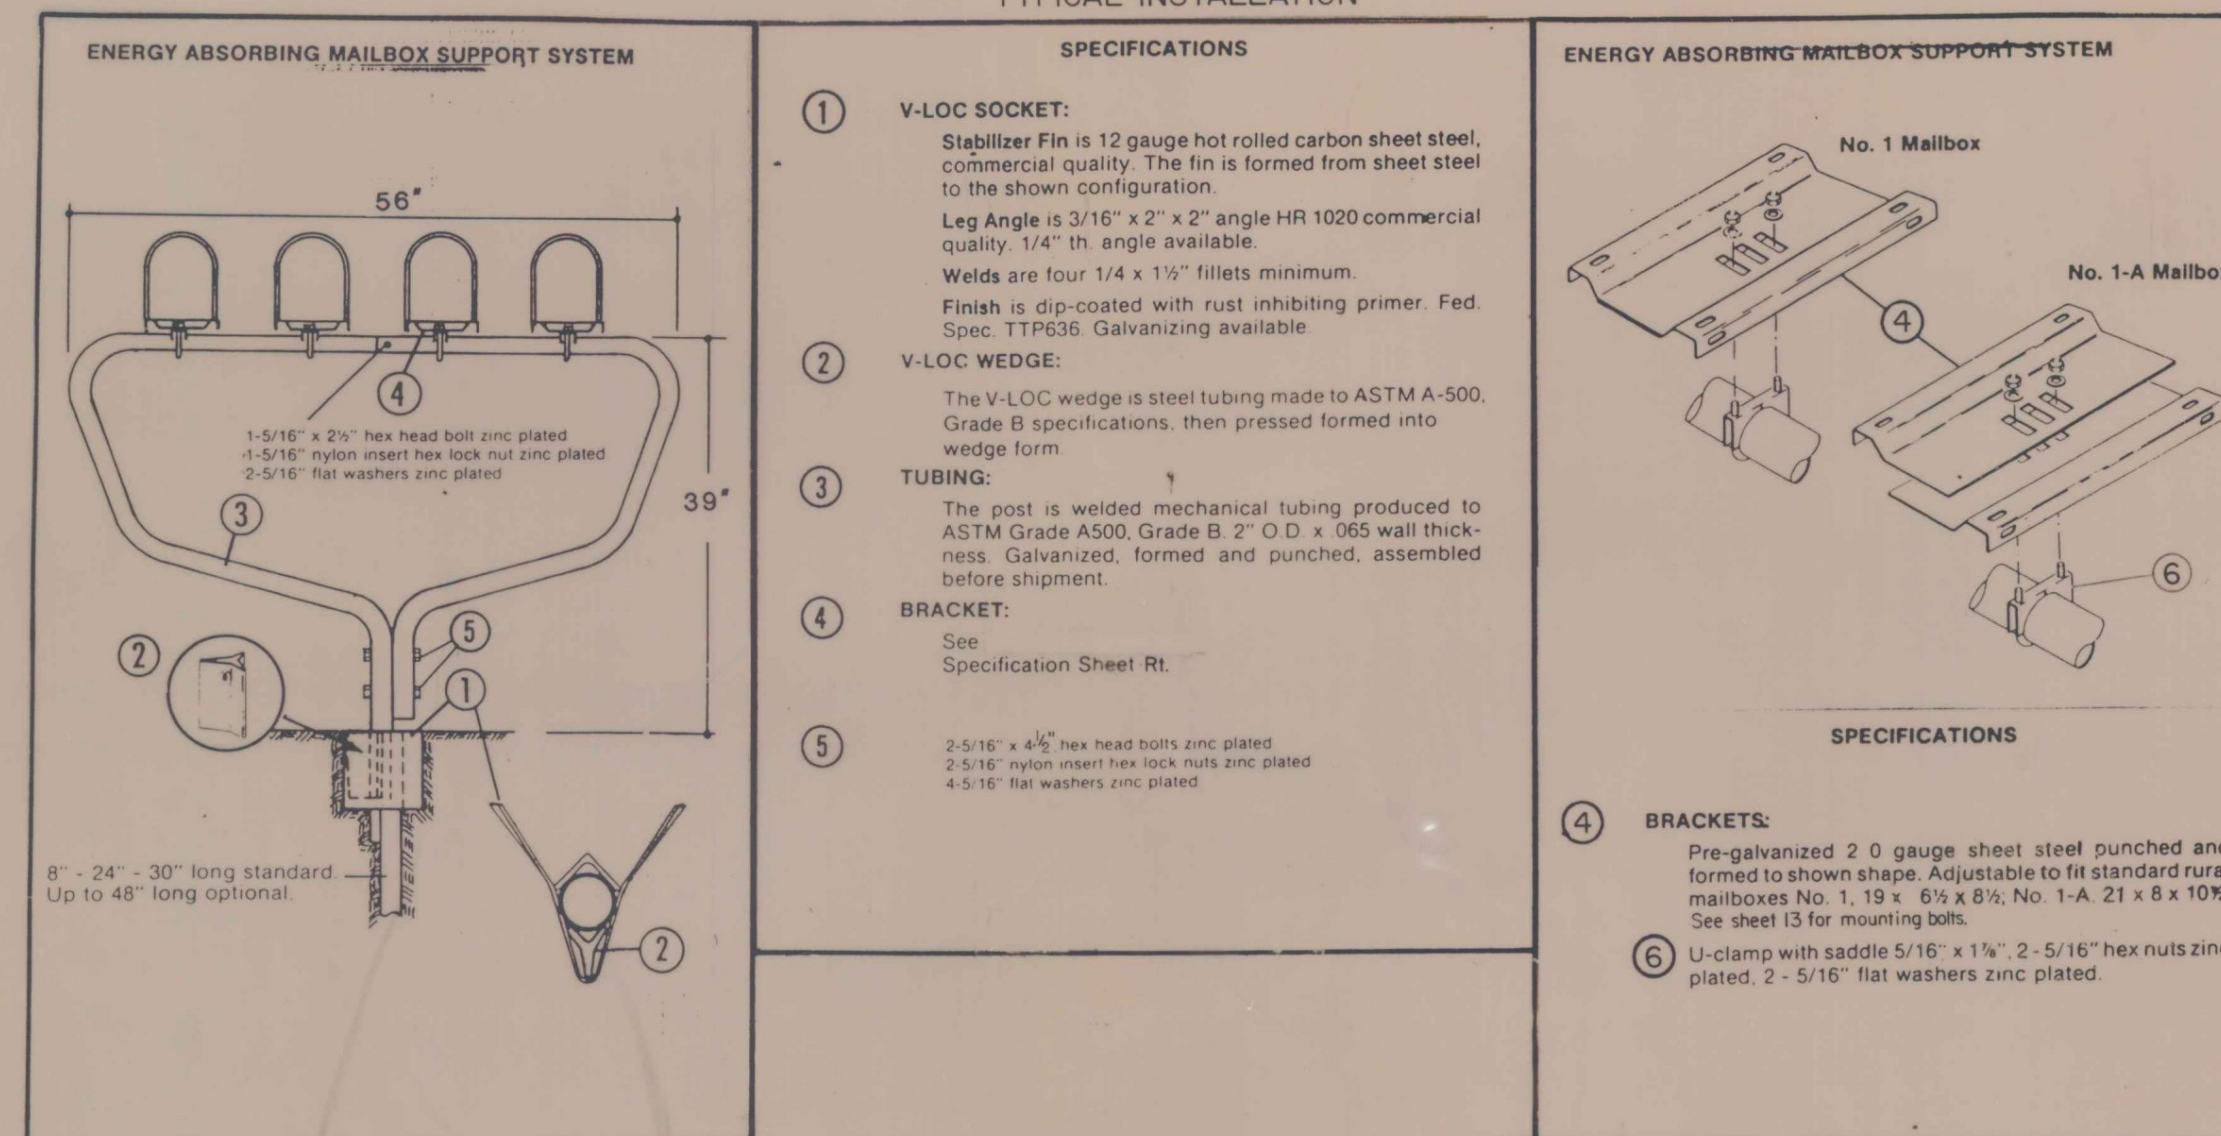

TURNOUT AT MAILBOX NOT NECESSARY IF
SHOULDER WIDTH IS 8'-0" OR GREATER.

NOTES

- ONLY LIGHTWEIGHT MAILBOXES MADE OF LIGHT SHEET METAL OR PLASTIC SHALL BE USED. MAILBOXES SHALL MEET REQUIREMENTS AND APPROVAL OF THE U.S. POSTAL SERVICE.
- AN ALTERNATE MAILBOX SUPPORT STRUCTURE DESIGN AND CONSTRUCTION MAY BE USED AS LONG AS PROVEN CRASHWORTHY AND MEETS GUIDELINES AS SET OUT IN AASHTO'S GUIDE FOR PRETTING MAILBOXES ON HIGHWAYS. SUPPORT STRUCTURE SHALL ALSO MEET REQUIREMENTS OF THE U.S. POSTAL SERVICE.
- IF THE STANDARD TURNOUT OFFSET CANNOT BE ATTAINED DUE TO RIGHT-OF-WAY CONSTRAINTS OR OTHER REASONS, THE TURNOUT SHALL BE MODIFIED AS DIRECTED BY THE ENGINEER.

SURVEYED BY _____ DATE _____
DRAWN BY _____ DATE _____
TRACED BY _____ DATE _____

1986 PAVING PROGRAM
DISTRICT 6
NO. _____
SHEET 14 OF 103