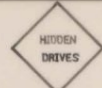


TRAFFIC SIGN SUMMARY SHEET

1986

MILEMARKER, STATION, OR SIGN NUMBER	SIGN LEGEND	SIGN DIMENSIONS	EXISTING SIGNS		NEW AND SALVAGED SIGNS				EXISTING POSTS				NEW SIGN POSTS												REMARKS	FOR SIGN DETAIL SHEET		
			TO BE SALVAGED REMOVE (EA.)	RETAIN (X)	NEW 'A' (S.F.)	NEW 'B' (S.F.)	SALV. SIGN (EA.)	SALV. T.I.S.(S.F.)	RET.	DRILL	REM.	SALV.	NUMBER OF POSTS	FLANGED CHANNEL			TUBULAR ALUMINUM				W SHAPED STEEL					PLAN SHEET NUMBER	STD. SHEET NUMBER	
														2.0 LB./FT.	2.5 LB./FT.	3.0 LB./FT.	3.0" Ø	3.0" □	4.0" Ø	4.0" Ø MOD.	POST SIZE	WEIGHT	FTG. SIZE 24" 30"					
2.03 RT.		24" x 30"			5.0																				Mount on Retained Post		E-15B	
2.22 LT.		30" x 30"			6.3								1	X												TP #16		
2.26 LT.	 	24" x 12" 30" x 24"			2.0 5.0								1		X											E-13		
2.30 RT.		24" x 30"			5.0								1	X												E-15B		
2.30 LT.		24" x 30"			5.0								1	X												E-15B		
2.34 RT.								1					1	X														
2.43 RT.		24" x 24"			4.0								1	X												E-15A		
2.49 RT.		24" x 30"			5.0								1	X												E-15B		
2.50 LT.		24" x 30"			5.0								1	X												E-15B		
2.52 RT.		30" x 30"			6.3																				Mount on Retained Post		E-19B	
2.55 RT.								1					1	X														
2.72 RT.		24" x 24"			4.0								1	X												E-15A		
2.73 RT.		24" x 24"			4.0								1	X												E-15C		
2.82 LT.		30" x 30"			6.3																				Mount on Retained Post	TP #16		
2.82 RT.	T.I.S. *SEE REMARKS			X				*8.0					*2												*Item 680.20 MOB-NON-FED-PARTICIPATING			
2.87 LT±	 	18" x 24" 18" x 24"			3.0 3.0								1	X												E-19		
2.88 LT±	 	18" x 24" 18" x 24"			3.0 3.0								1	X												E-19		
2.89 LT±	 	18" x 24" 18" x 24"			3.0 3.0								1	X												E-19		
2.945 RT.	 	24" x 24" 24" x 30"			4.0 5.0								1													E-15A		
2.945 LT.	 	24" x 18" 24" x 18"			3.0 3.0								1												Mount Back to Back	E-15A		
TOTALS					95.9		2	8.0					472 432	35.0 37.5	94 93													
FINAL LENGTHS ARE TO BE DETERMINED IN THE FIELD, POST SIZES ARE COMPUTED BASED ON INFORMATION FURNISHED ON THE STANDARD SHEETS AND THE DESIGN DIVISION'S "SIGN POST DESIGN MANUAL".																												
PREPARED BY JB DATE 8-86 CHECKED BY DATE PROJ. F NO. 029-1(12) WATERBURY-STOWE TRAFFIC SHEET NO. 19 SHEET 36 OF 108																												

FINAL LENGTHS ARE TO BE DETERMINED IN THE FIELD. POST SIZES ARE COMPUTED BASED ON INFORMATION FURNISHED ON THE STANDARD SHEETS AND THE DESIGN DIVISION'S "SIGN POST DESIGN MANUAL".

PREPARED BY JB DATE 8-86
 CHECKED BY DATE
 PROJ. F NO. 029-11(2)
 WATERBURY-STOWE
 TRAFFIC SHEET NO. 13 SHEET 35 OF 108