

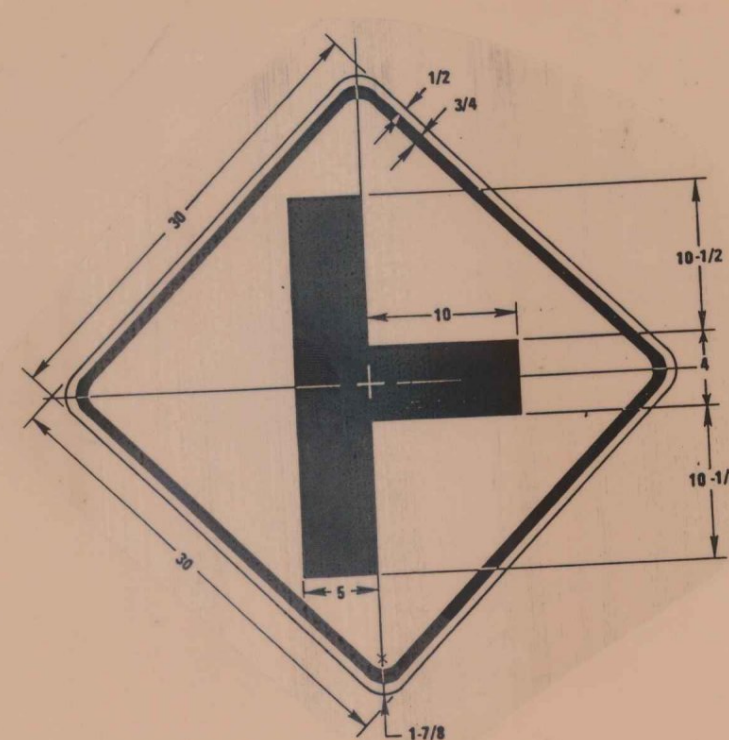
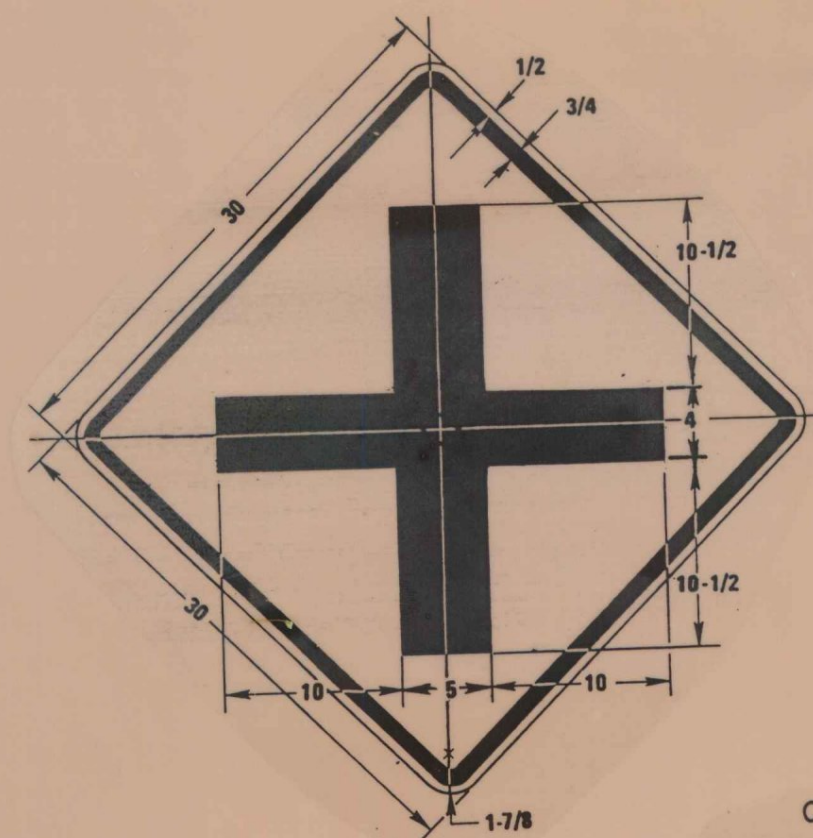
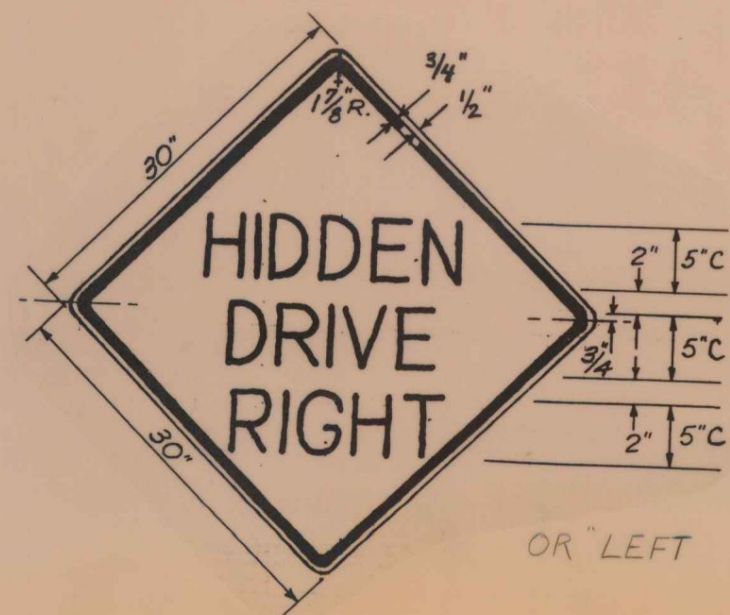


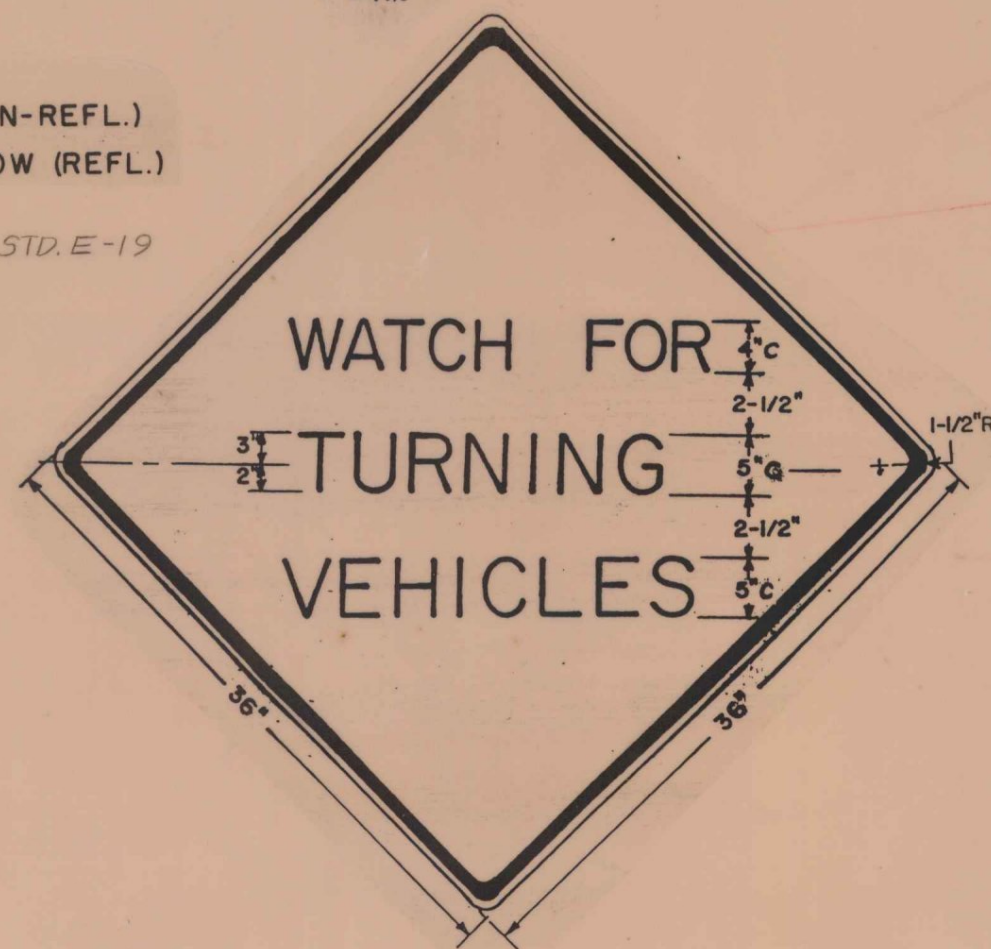


COLORS  
LEGEND - BLACK (NON-REFL.)  
BACKGROUND - YELLOW (REFL.)


FOR MATERIALS, SEE STD. E-19

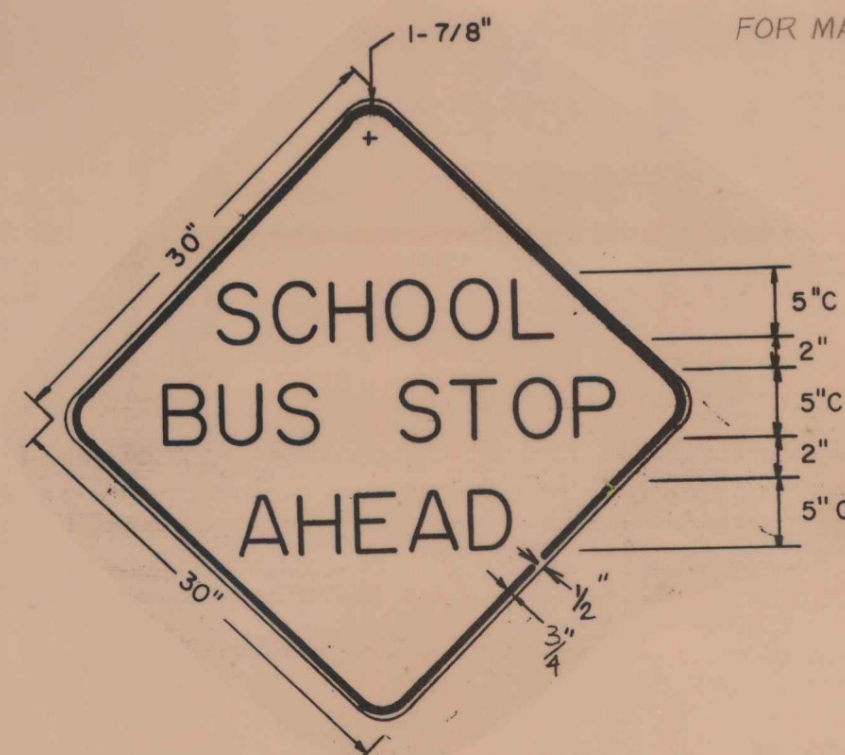

OR "LEFT"

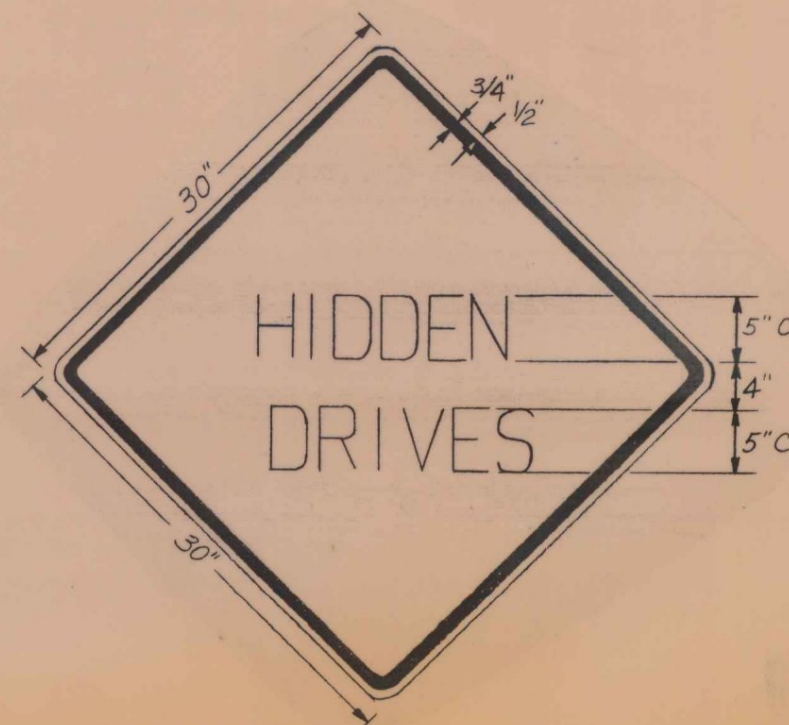

Sloped Toward Traffic.  
Right hand installation  
shown.

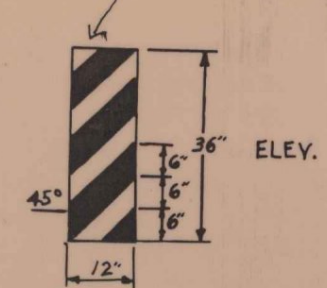


COLORS: THIS SIGN SHALL HAVE  
A REFLECTORIZED YELLOW  
BACKGROUND WITH BLACK  
PAINTED OR LETTERING FILM  
STRIPES.

#### OBJECT MARKER





MATERIALS: THE SIGN BASE MATERIAL USED FOR THIS  
SIGN MAY BE EITHER 5/8" HIGH DENSITY PLYWOOD OR  
0.100 FLAT SHEET ALUMINUM WITH A REFLECTORIZED  
SHEETING BACKGROUND.

Note: Signs shall be installed on type A posts,  
3 lbs. per foot. Sign may be offset  
from post so that the edge of sign  
is directly over the rdwy. hazard.  
This list is approximate and the Resident  
Engineer may delete or add signs  
and posts.

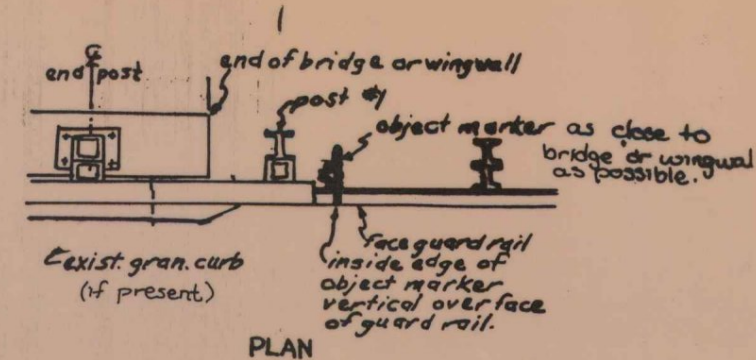


#### PLACEMENT OF OBJECT MARKERS

OBJECT MARKER NOTE: Objects not  
actually in the roadway may be so  
close to the edge of the road that  
they need a marker. These include  
underpass piers, bridge abutments,  
hand rails, and culvert walls. In some  
cases there may not be a physical  
object involved, but other roadside  
conditions such as narrow shoulder  
drop offs, gorges, small island or  
abrupt changes in the roadway  
may make it undesirable for a driver  
to leave the roadway. Object markers  
are intended for use at such locations.  
The inside edge of the marker  
shall be in line with the inner edge  
of the obstruction, if possible.

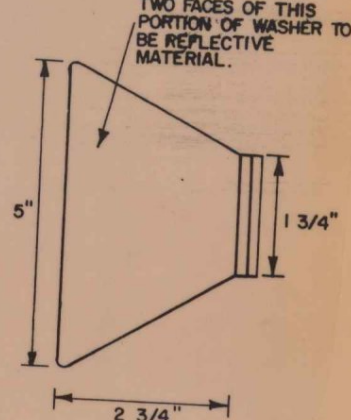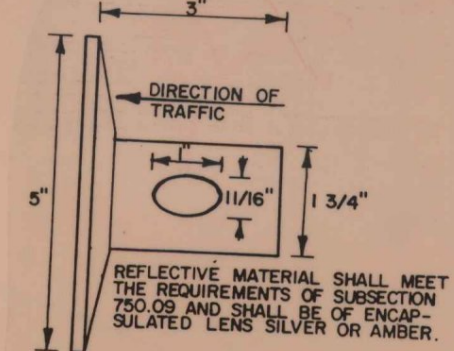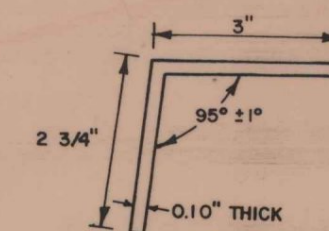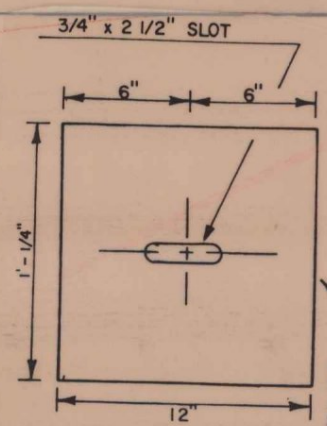


THIS REFLECTORIZED ALUMINUM WASHER IS TO BE PLACED IN  
VALLEY OF BEAM WHEN MOUNTING BEAM ONTO EACH FIFTH POST.  
WASHER SHALL MEET SPECIFICATION REQUIREMENTS FOR  
ASTM B209 ALLOY 5052-H32.

#### STOP BAR DETAILS

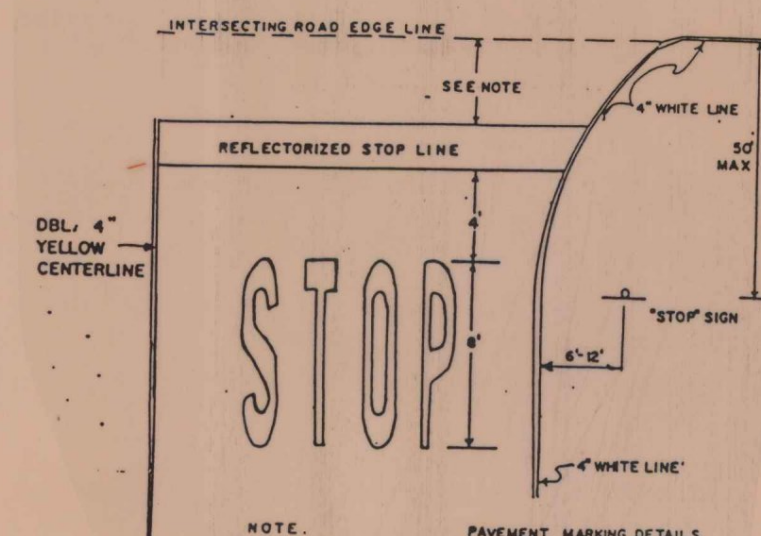

NOTE:  
1. THE STOP LINE SHOULD BE PLACED AT THE  
DESIRED STOPPING POINT, IN NO CASE MORE THAN  
30 FEET OR LESS THAN 4' FROM THE NEAREST  
EDGE OF THE INTERSECTING ROADWAY, OR EDGE  
OF CROSSWALK.

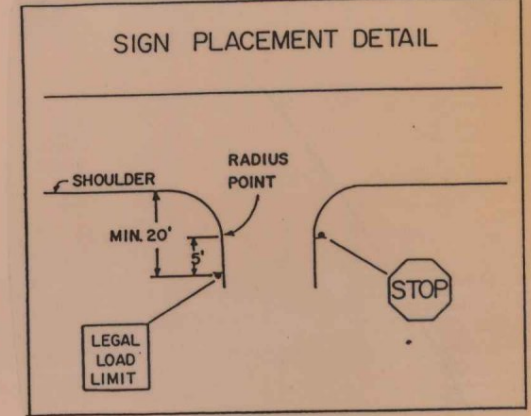

PREPARED BY JB DATE 8-56  
CHECKED BY DATE  
WATERBURY-STOWE  
PROJ. F NO. 029-1(12)  
TRAFFIC SHEET NO. 16 SHEET 38 OF 108