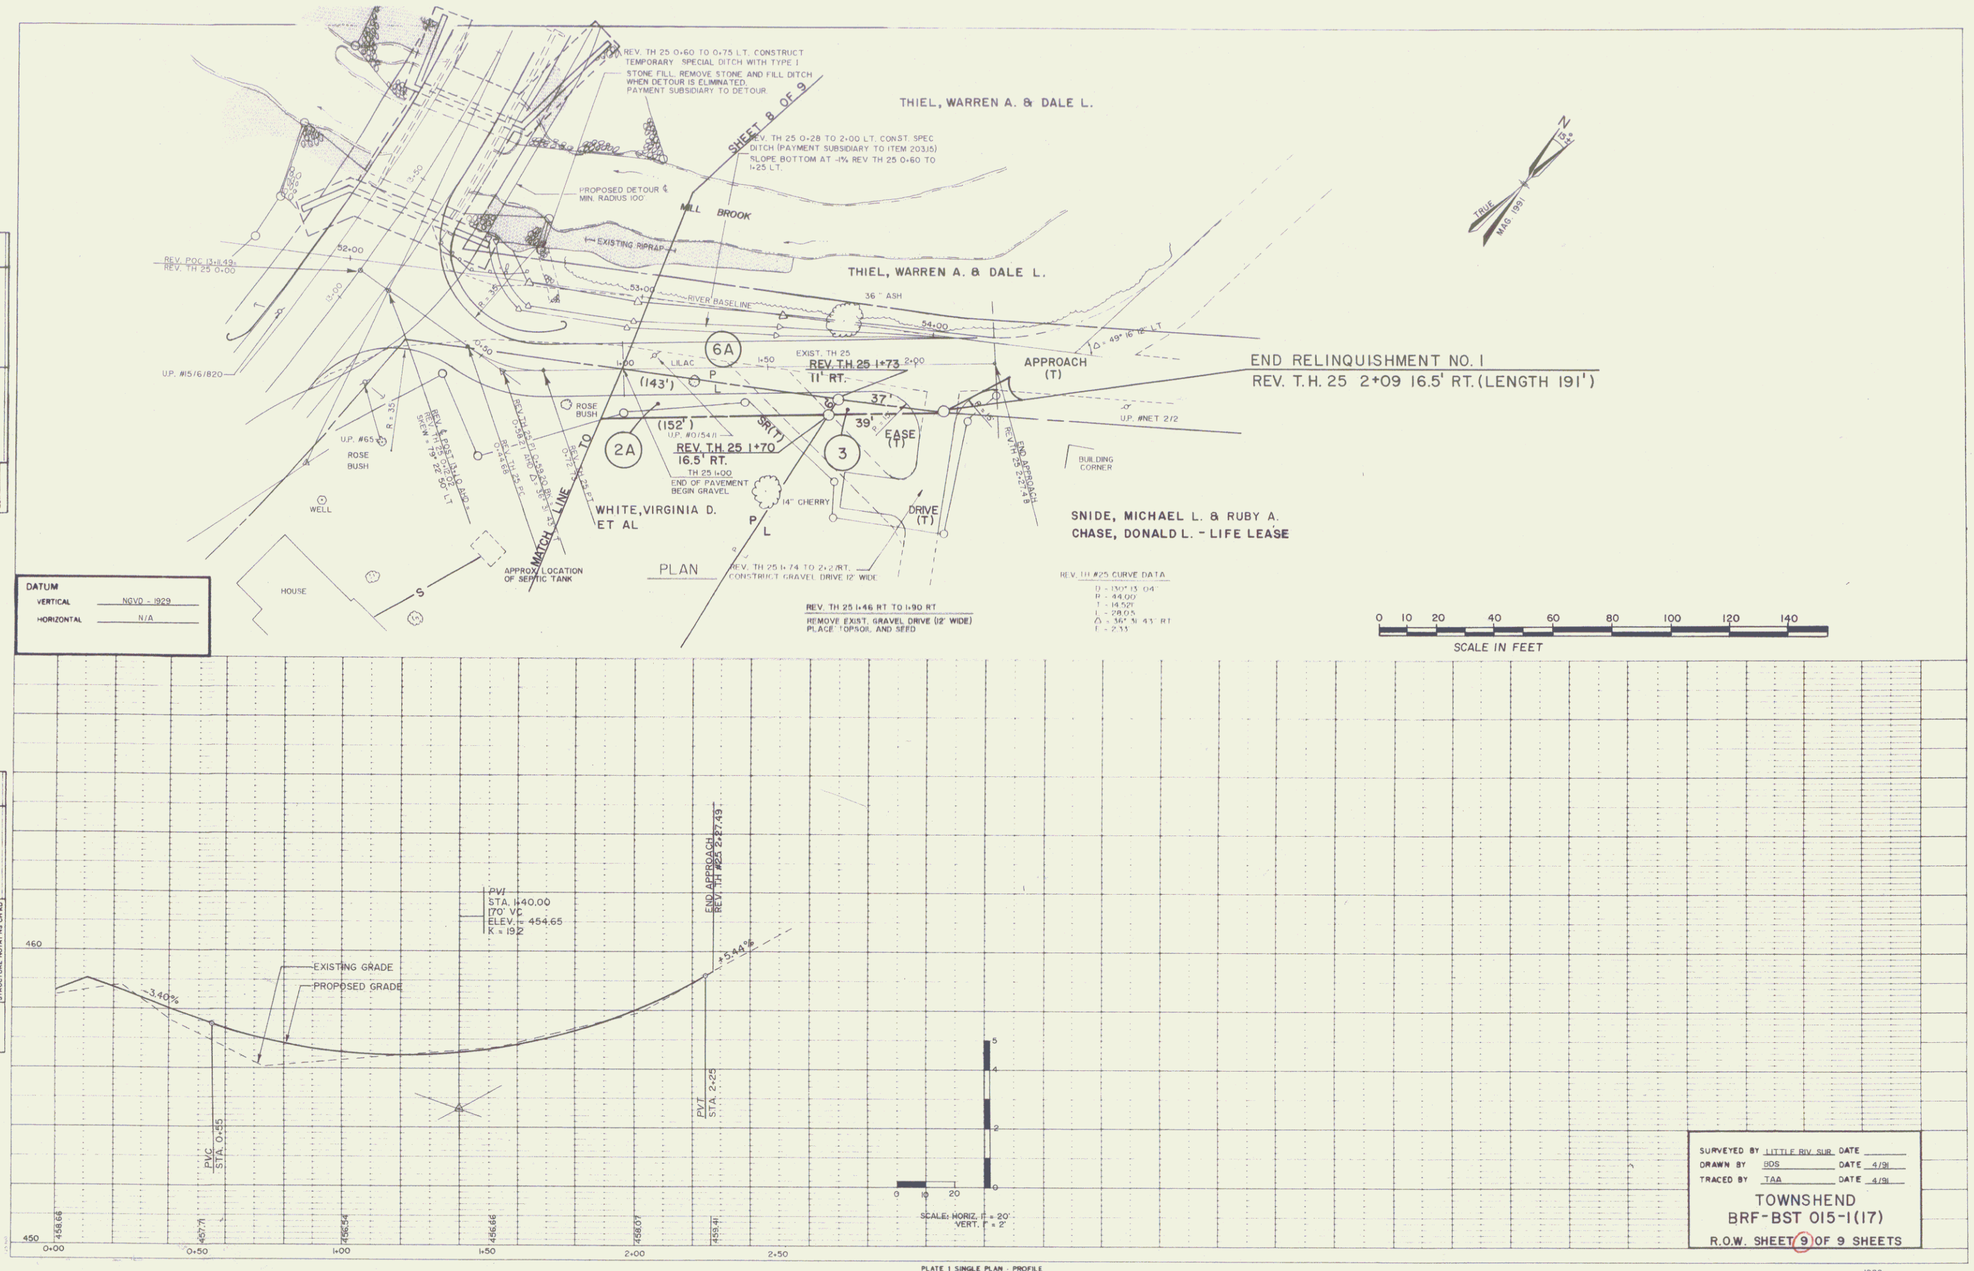

DATUM	
VERTICAL	NGVD - 1929
HORIZONTAL	N/A

PLAN — SURVEYED. PLOTTED. ALIGNMENT CHECKED. BY OF WAY CHECKED. NOTE BOOK NO. — BY — DATE

PROFILE — SURVEYED. PLOTTED. GRADES CHECKED. B.M. NOTED. STRUCTURE NOTATIONS CHKD. NOTE BOOK NO. — BY — DATE

SURVEYED BY	LITTLE RIV. SUR.	DATE	
DRAWN BY	BDS	DATE	4/91
TRACED BY	TAA	DATE	4/91

TOWNSHEND
BRF-BST 015-1(17)
R.O.W. SHEET 9 OF 9 SHEETS

PLATE 1 SINGLE PLAN - PROFILE
CHARLES BRUNING CO

1088.

9