INDEX OF SHEETS


| | |
|---|---|
| 1. | COMPOSITE TITLE SHEET |
| 2. | RIVER WALK TITLE SHEET |
| 3-4. | RIVER WALK LAYOUTS |
| 5. | RIVER WALK PROFILE |
| 6. | QUANTITY SHEET |
| 7. | RIVER WALK EARTHWORK & TYPICAL SECTIONS |
| 8-10. | X-SECTIONS |
| 11. | RETAINING WALL DETAILS |
| 12. | TIE DETAIL SHEET |
| 13. | SIGN LOCATION PLAN |
| 14. | TRAFFIC SIGN SUMMARY |
| 15. | SIGN DETAIL SHEET |
| 16. | RIVER WALK-CONSTRUCTION APPROACH SIGNING |
| 17-25. | BLANK |
| 26. | MOUNTAIN ROAD WALK TITLE SHEET |
| 27-28. | MOUNTAIN ROAD WALK LAYOUTS |
| 29. | MOUNTAIN ROAD WALK PROFILE SHEET |
| 30. | QUANTITY SHEET |
| 31. | MOUNTAIN ROAD WALK EARTHWORK SUMMARY |
| 32-34. | MOUNTAIN ROAD WALK X-SECTIONS |
| 35-36. | TIE DETAIL SHEETS |
| 37. | MAILBOX DETAIL SHEET |
| 38. | MOUNTAIN ROAD WALK CONSTRUCTION APPROACH SIGNING |


STANDARDS

| | | |
|---|---|---|
| B-5 | SLOPE GRADING, EMBANKMENTS, MUCK | 12-06-71 |
| C-1 | CURBS, BITUMINOUS CONCRETE SIDEWALKS | 10-25-85R |
| C-3 | SIDEWALK RAMPS | 08-18-89R |
| D-8 | REINFORCED CONCRETE DROP INLET W/GRATE, BOTTOM SECTION | 12-06-71 |
| D-9 | REINFORCED CONCRETE DROP INLET TOP W/VERTICAL CURB | 12-06-71 |
| D-15 | C I GRATE, TYPE E | 10-30-85R |
| E-100 | CONSTRUCTION APPROACH SIGNS | 05-26-[illegible]R |
| E-101 | CONSTRUCTION SIGN DETAILS | 10-30-87 |
| E-102 | CONSTRUCTION SIGN DETAILS | 01-23-89R |
| E-106 | TRAFFIC CONTROL, MISCELLANEOUS DETAILS | 01-23-89R |
| E-107 | DELINEATION BARRICADES AND DETOURS FOR CONSTRUCTION AREAS | 04-29-88R |
| E-107A | BREAKAWAY BARRICADE DETAILS | 09-10-87 |
| E-11D | MAJOR MAINTENANCE LANE CLOSURE | 03-01-88R |
| E-121 | STANDARD SIGN PLACEMENT - CONVENTIONAL RAMP | 01-23-89 |
| E-160 | FLANGED CHANNEL | 03-01-88R |
| F-2 | CHAIN LINK FENCE (TYPE I) | 02-01-79R |
| F-3 | CHAIN LINK FENCE (TYPE III) | 02-01-79R |
| F-4 | CHAIN LINK FENCE (TYPE IV) | 03-19-79R |
| G-1 | STEEL BEAM GUARD RAIL | 10-31-85R |
| G-1D | STEEL BEAM GUARD RAIL (40 MPH & LESS) | 10-31-85R |
| G-4 | MARKERS -GUIDE POSTS | 10-31-85R |
| G-14 | BREAKAWAY CABLE TERMINAL W/WOOD POSTS | 11-01-88R |
| T-1 | TEMPORARY EROSION CONTROL | 12-07-76R |
| T-2 | TEMPORARY EROSION CONTROL | 07-05-72 |

# STATE OF VERMONT
# AGENCY OF TRANSPORTATION

## PROPOSED IMPROVEMENT
## TOWN OF STOWE
## COUNTY OF LAMOILLE

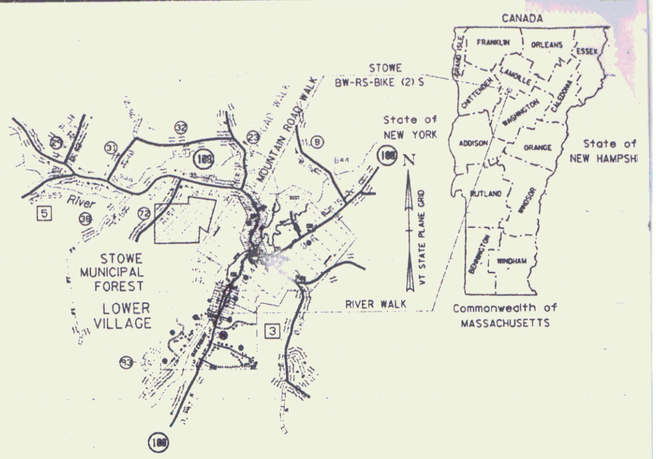


THIS PROJECT SHALL INCLUDE TWO SECTIONS:
STOWE RIVER WALK-(SECTION ONE)- BEGINNING AT A POINT WHICH IS APPROXIMATELY 40' ± WESTERLY OF THE CENTERLINE OF VT. ROUTE 100, AND 65' ± NORTHERLY OF THE STOWE VILLAGE/STOWE TOWN LINE. THE PROJECT CONTINUES SOUTHERLY FOR 1141' (0.216 MI), GENERALLY PARALLELING VT. 100, AND TERMINATES AT ITS INTERSECTION WITH TH#5 IN THE TOWN OF STOWE. THIS WILL BE A DUAL USAGE BIKE/PEDESTRIAN FACILITY.

STOWE MOUNTAIN ROAD WALK-(SECTION TWO)-BEGINNING AT A POINT WHICH IS APPROXIMATELY 0.080 MILE NORTHERLY OF THE VT. ROUTE 108 - VT. ROUTE 100 INTERSECTION IN THE VILLAGE OF STOWE. THE PROJECT CONTINUES NORTHEASTERLY AND CONTIGUOUS WITH THE EASTERLY EDGE OF VT. ROUTE 108 FOR A DISTANCE OF 2400' ± (0.455 MI) THIS FACILITY WILL BE FOR PEDESTRIAN USAGE.

PROJECT AREA MAPS FOR SECTIONS ONE AND TWO ARE SHOWN ON THEIR INDIVIDUAL TITLE SHEETS

MP 0008 - MP 0053

RIGHT-OF-WAY DIVISION
TOWN FILE
PERPETUAL
Town of Stowe
(To be Returned To R.O.W. Division)

Note:
These plans are not to be removed from PBT without telling Mike or Larry.

Route VT108
Dat 8/9/1964
Pin# 91K208

AUG 9 1994

THESE PLANS ARE SUBJECT TO SUCH ENGINEERING CHANGES AS MAY BE REQUIRED BY THE FEDERAL HIGHWAY ADMINISTRATION OR THE CHIEF ENGINEER.
CONSTRUCTION IS TO BE CARRIED ON IN ACCORDANCE WITH THESE PLANS AND THE STANDARD SPECIFICATIONS FOR CONSTRUCTION DATED 1990, AS APPROVED BY THE FEDERAL HIGHWAY ADMINISTRATION ON MARCH 15, 1990 FOR USE ON THIS PROJECT, INCLUDING ALL SUBSEQUENT REVISIONS AND SUCH REVISED SPECIFICATIONS AND SPECIAL PROVISIONS AS ARE INCORPORATED IN THESE PLANS.

SUBMITTED BY ORDER OF THE STATE TRANSPORTATIO
APPROVED [illegible] DATE [illegible]
DIRECTOR OF ENGINEERING

DEPARTMENT OF TRANSPORTATION
FEDERAL HIGHWAY ADMINISTRATION
APPROVED _____ DATE _____
DIVISION ADMINISTRATOR

PROJECT STP STOWE BW-RS BIKE (2) S JUN 8
SHEET 1 OF 38 SHEETS

STOWTIT

CONVENTIONAL SIGNS

COUNTY LINE
TOWN LINE
LIMITS OF ACCESS
POINT OF ACCESS
FENCE LINE
STONE WALL
TRAVELED WAY
GUARD RAIL
ROAD
SURVEY LINE
CULVERT
POWER POLE
TELEPHONE POLE
CONTROL OF ACCESS
PROPERTY LINE
R.O.W. TAKING LINE
SLOPE RIGHTS
TOP OF CUT
TOE OF SLOPE

DATUM
VERTICAL NGVD 1929
HORIZONTAL N/A