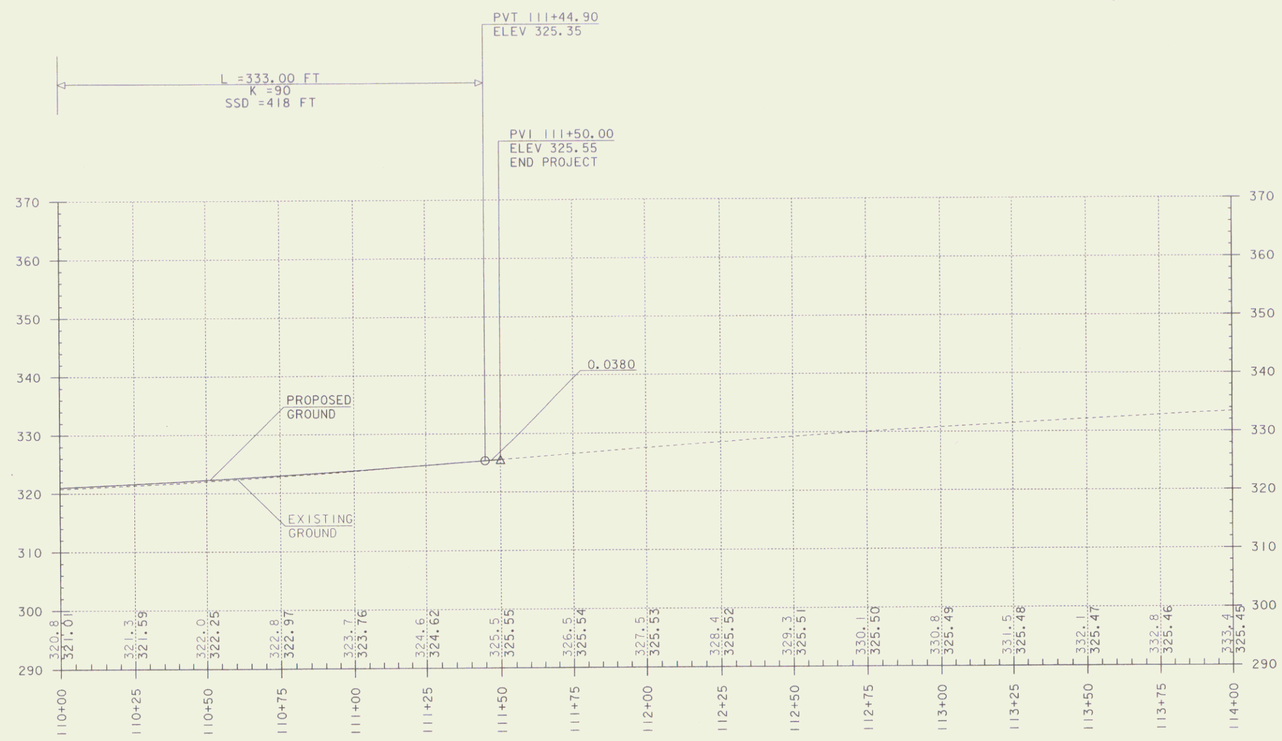

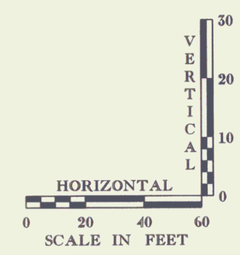

DATUM

VERTICAL	NAVD 1988
HORIZONTAL	NAD83 (96)

THE GRADES SHOWN TO THE NEAREST TENTH ARE THE OLD GROUND ALONG THE CENTERLINE. THE GRADES SHOWN TO THE NEAREST HUNDRETH ARE THE PROPOSED FINISHED GRADE ALONG THE CENTERLINE.

PROJECT NAME: MILTON
PROJECT NUMBER: STP 5800 (2)

FILE NAME: r92d289\ROW\r92d289pro3.dgn PLOT DATE: 29-JAN-2010
PROJECT LEADER: J. SCHULTZ DRAWN BY: J. DEVLIN
DESIGNED BY: D. LYMAN CHECKED BY: J. DEVLIN
R.O.W. SHEET 7 OF 28