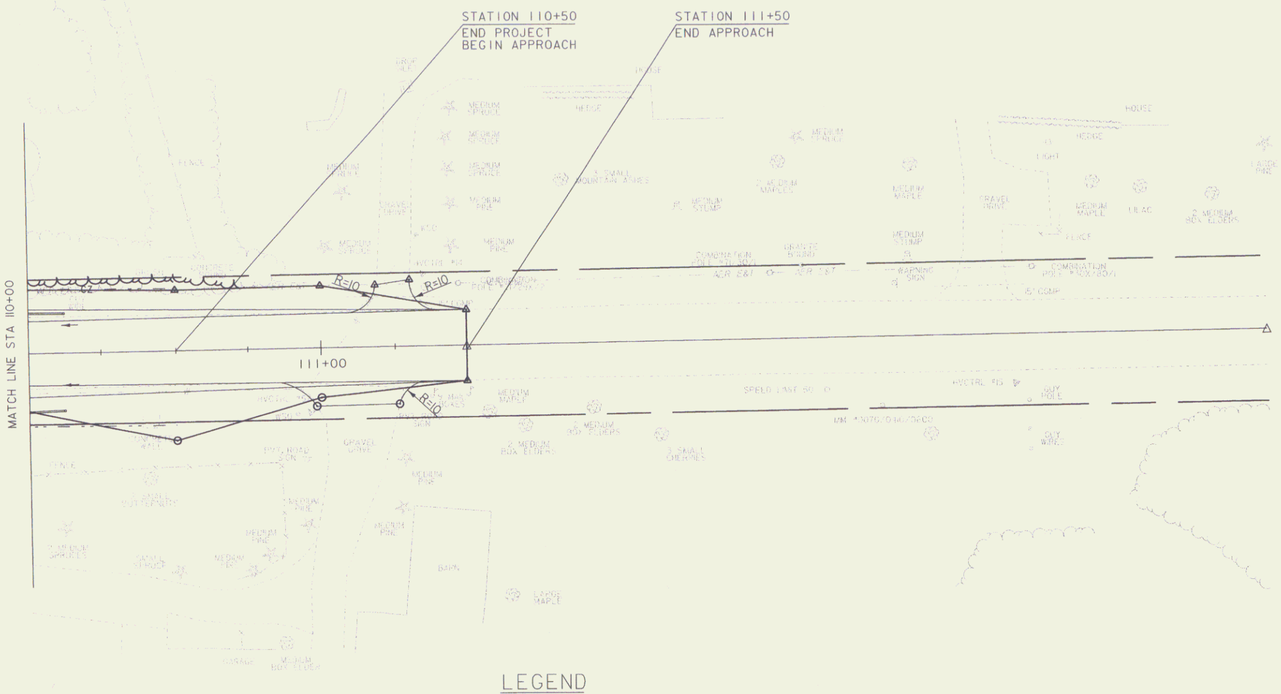

LEGEND

- LOWER HEIGHT WOODY SHRUBS
- SAVE TREE / TREE PROTECTION ZONE WITH FENCING (TPZ)
- LIMIT OF CUT & FILL / GRASS SEEDING OF DISTURBED AREAS
- TOPSOIL BACKFILL MIX
- DENOTES TREE OR STUMP REMOVAL

NOTE: EXISTING LANDSCAPE FEATURES LOCATED BEYOND PROPOSED PROJECT DEMARCATION FENCE SHALL REMAIN UNDISTURBED THROUGHOUT CONSTRUCTION

0 20 40
SCALE IN FEET

EXISTING & PROPOSED WATERLINES ARE FOR REFERENCE ONLY PLEASE REFER TO WATERLINE SHEETS XX-XX

PROJECT NAME: MILTON
PROJECT NUMBER: STP 5800 (2)

FILE NAME: 92d289\ROW\r92d289land3.1
PROJECT LEADER: J. SCHULTZ
DESIGNED BY: D. LYMAN
R.O.W. LANDSCAPE LAYOUT SHEET 3

PLOT DATE: 29-JAN-2010
DRAWN BY: D. LYMAN
CHECKED BY: J. DEVLIN
R.O.W. SHEET 20 OF 28