TYPICAL STONE CHANNEL SECTION

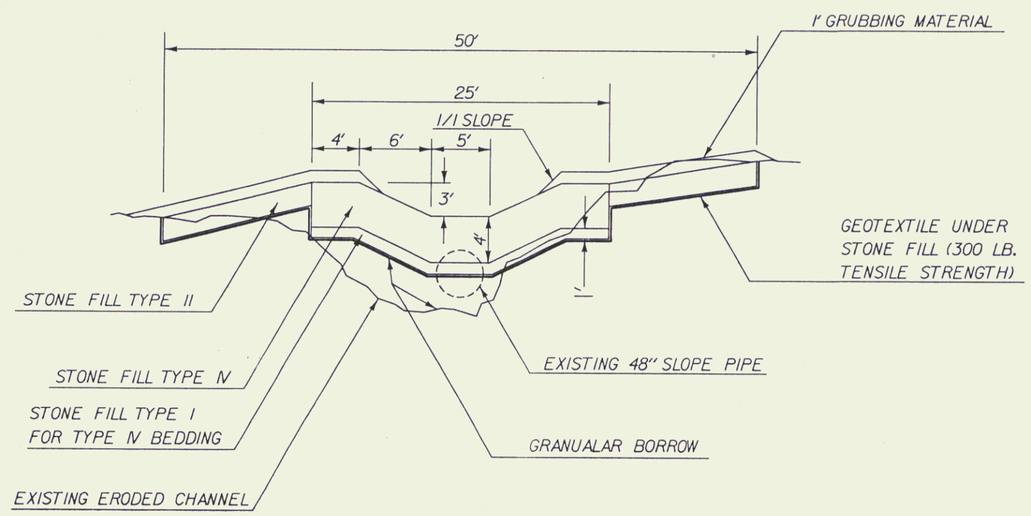

APR 21 1997

0 5 10
SCALE IN FEET

PROJECT: WINOOSKI	PROJECT NO.: IM 089-3(20)
DESIGN FILE NAME: /SODB/87A004A/DA004BC.DGN	
IPARM FILE NAME: DA004TYPJ	PLOT DATE: 14-MAR-1995
SURVEYED BY: GILMAN	SURVEY DATE: 9/94
SQUAD LEADER: DUBBAY	DRAWN BY: SQUAD B
	R.O.W. SHEET 2 OF 4 SHEETS

2