VT STATE PLANE GRID

N

OLD COLCHESTER ROAD
CURVE #3 DATA

Δ = 20°43'34.57"
D = 12°43'56.62"
R = 450'
T = 82.29'
L = 162.78'
E = 7.46'
BANK = MATCH EXIST. CROSS SLOPE

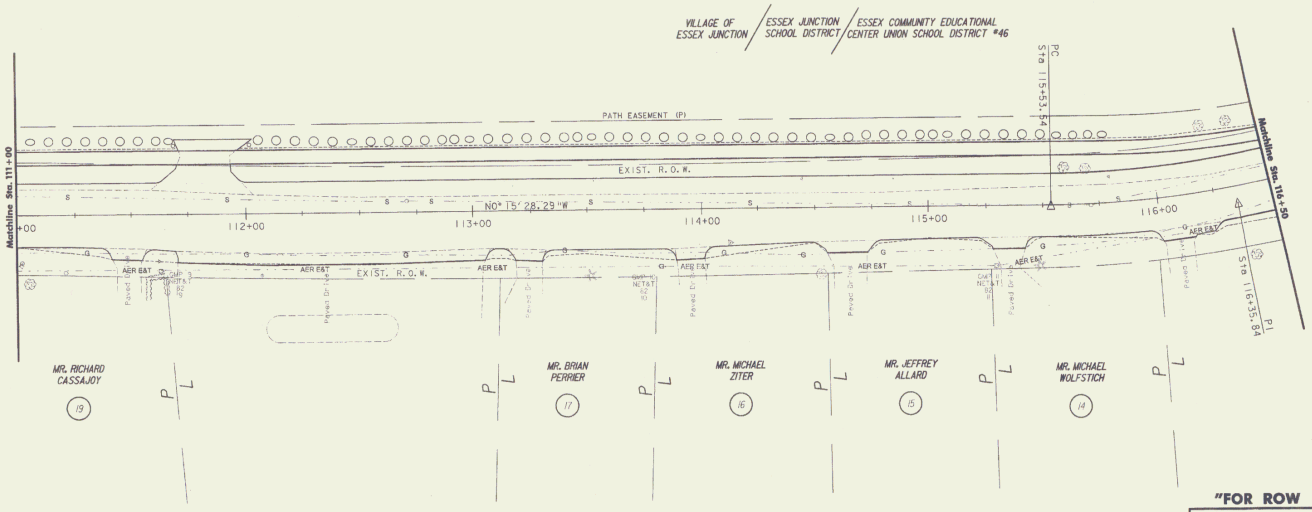

"FOR ROW USE ONLY"

R.O.W. PLANS

GENERAL PLAN

0 20 40
SCALE IN FEET

DATUM	
VERTICAL:	NAVD 88
HORIZONTAL:	NAD 83 (96)

Lines shown on these plans as existing property lines (P/L) are believed to be accurate but should not be relied upon for purposes unrelated to the acquisition of land and rights for this project.

OLD COLCHESTER ROAD

VHB Vanasse Hangen Brustlin, Inc.

PROJECT: ESSEX	PROJECT NO.: STP BIKE(35)S
DESIGN FILE NAME:	p:\51066\cad\te\rowzf278gen3.dgn
IPARM FILE NAME:	PLOT DATE: 06/17/2002
SURVEYED BY: VT. SURVEY & ENG. INC.	SURVEY DATE: 2NOV99
SQUAD LEADER: GREG BAKOS	DRAWN BY: BBN
	ROW SHEET: 5 OF 15

13 OF 82

4