RIGHT OF WAY PLANS

TABLE OF PROJECT PROPERTY ACQUISITION

PARCEL NO.	GRANTOR	SHEET NO.	BEGINNING STATION	ENDING STATION	TAKING	RIGHTS	TITLE TAKEN	DATE	TOWN OR CITY RECORDED	REMARKS
48	MS. WILFRED BUSHEY		128+96, LT.	121+84, LT.					ESSEX JCT.	
						CONST (T) 720 SF				

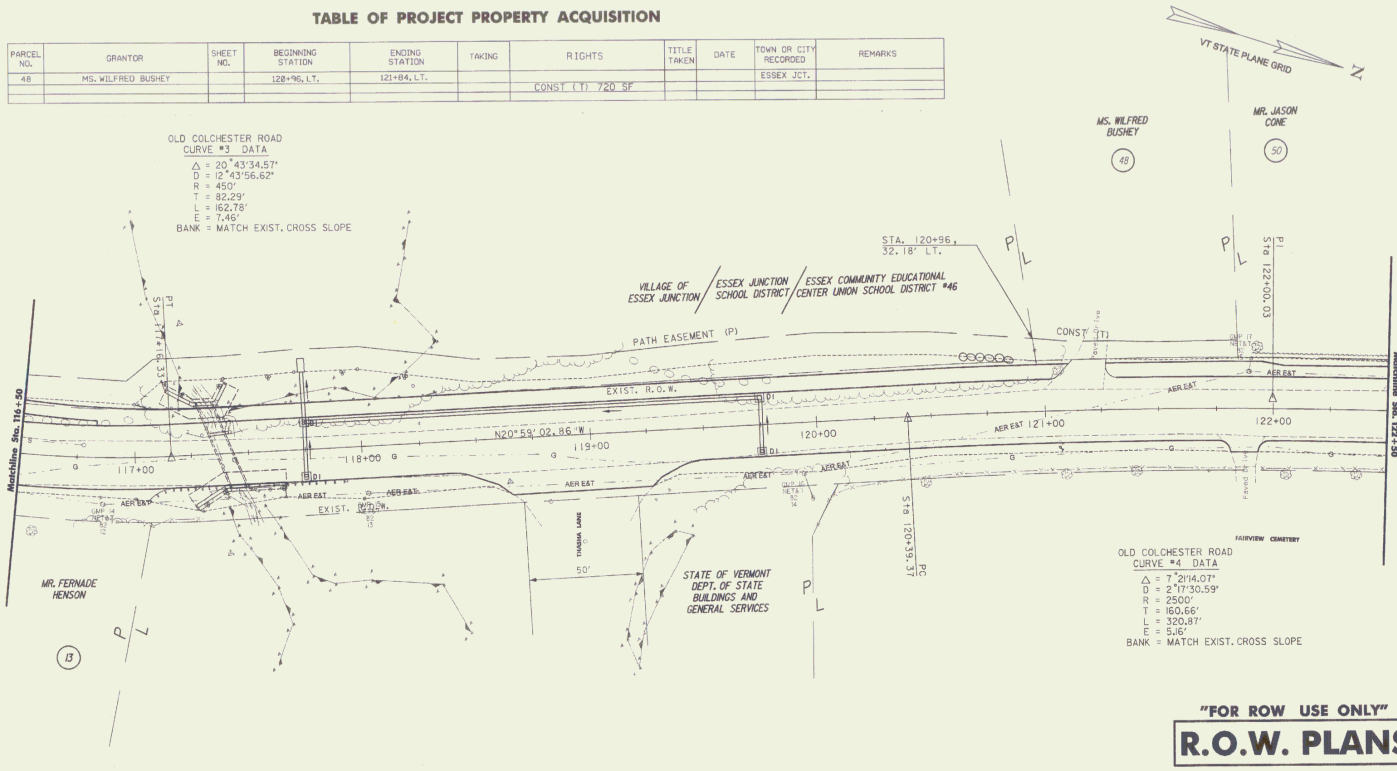

"FOR ROW USE ONLY"

R.O.W. PLANS

0 20 40
SCALE IN FEET

DATUM
VERTICAL NAVD 88
HORIZONTAL NAD 83 (96)

Lines shown on these plans as existing property lines (P/L) are believed to be accurate but should not be relied upon for purposes unrelated to the acquisition of land and rights for this project.

OLD COLCHESTER ROAD

VHB Vanasse Hangen Brustlin, Inc.

GENERAL PLAN

PROJECT: ESSEX
PROJECT NO.: STP BIKE(35)S
DESIGN FILE NAME: j:\51066\cad\te\rowzf278gen4.dgn
IPARM FILE NAME:
SURVEYED BY: VT. SURVEY & ENG. INC.
SQUAD LEADER: GREG BAKOS
PLOT DATE: 06/17/2002
SURVEY DATE: 2NOV99
DRAWN BY: RBN
ROW SHEET: 6 OF 15
14 OF 82

5