PARCEL	A
INSTRUMENT	W.D.
DATE	12-10-36
GRANTOR	DAVID MARVIN
GRANTEE	ST. OF VT.
RECORDED BOOK	ALBURG 30
PAGE	236-7
DATE	12-16-36
REMARKS	
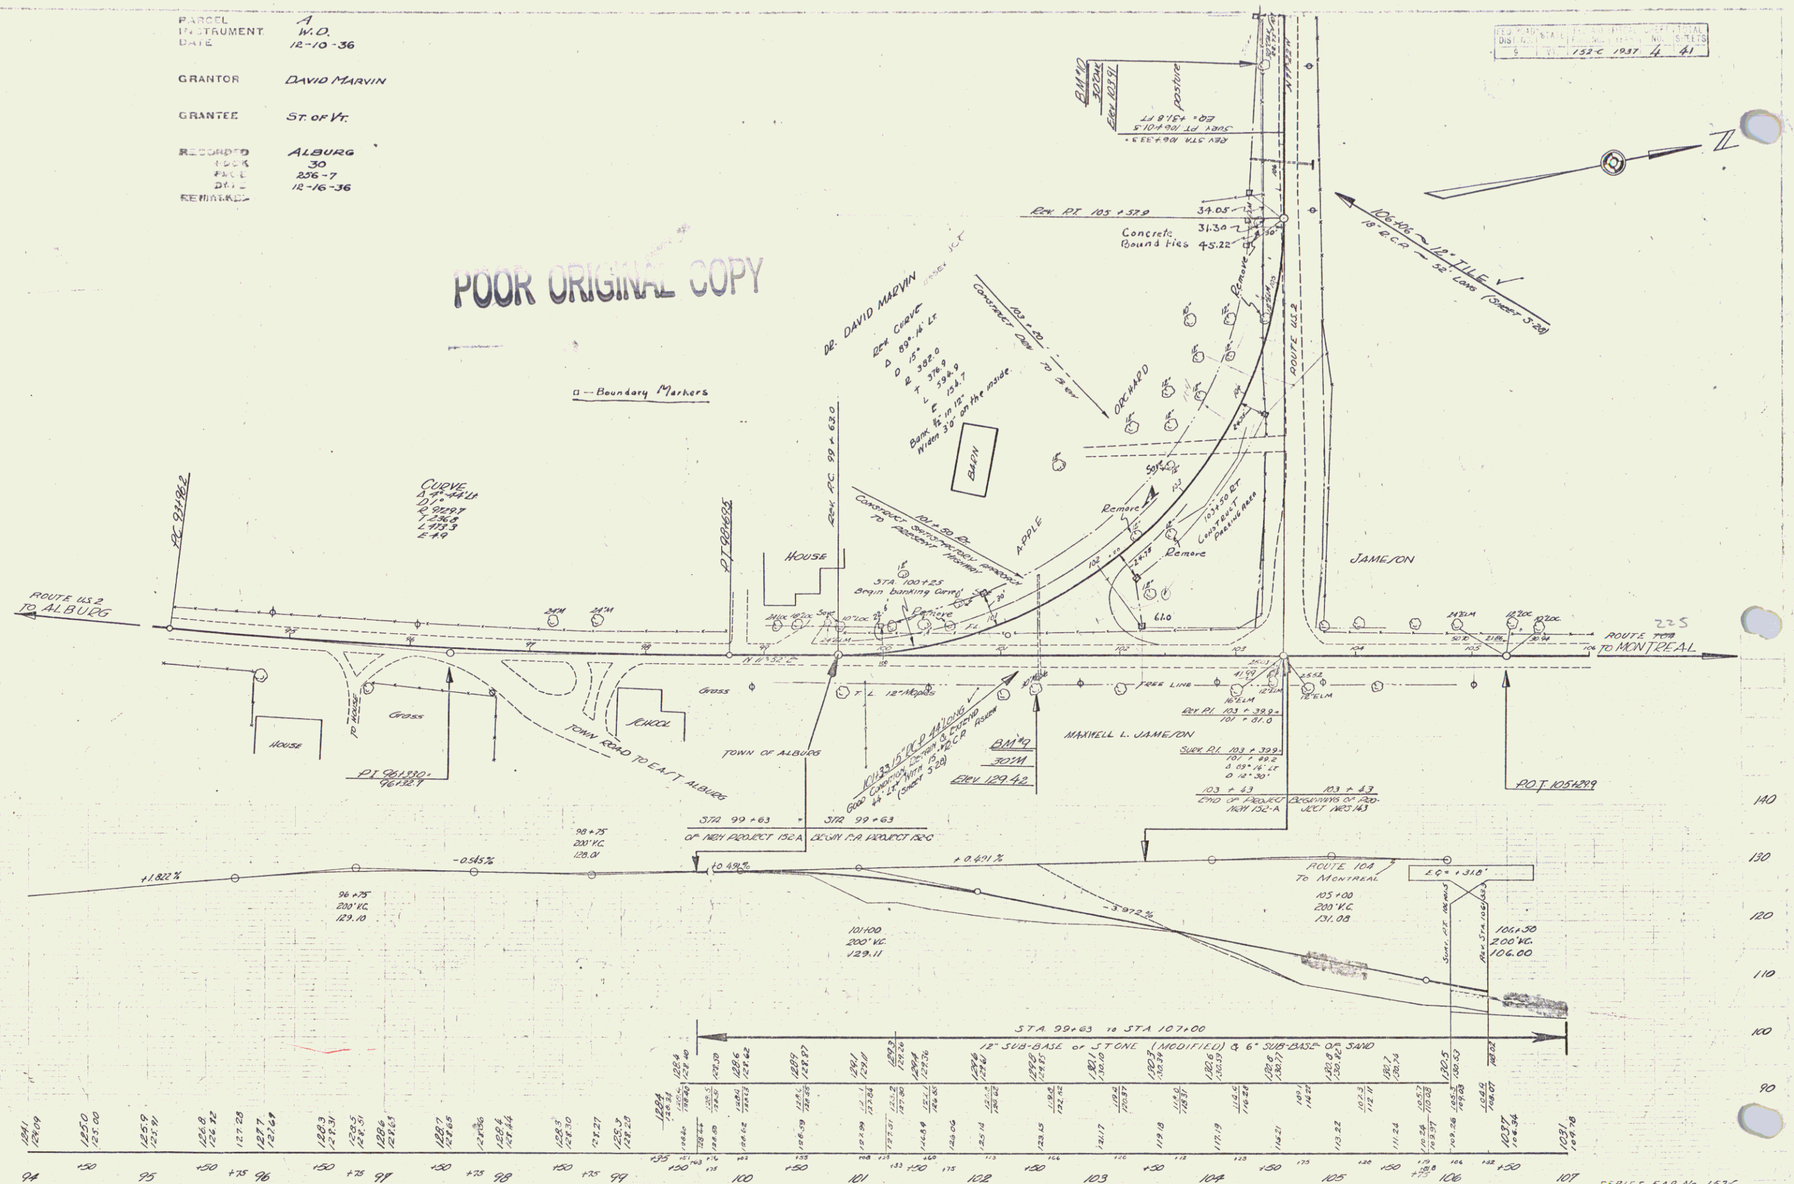
POOR ORIGINAL COPY