PROPERTY LINE FENCE
WITH STEEL POSTS, ITEM 683-II
NB 2375+00 - 2377+00 Rt.

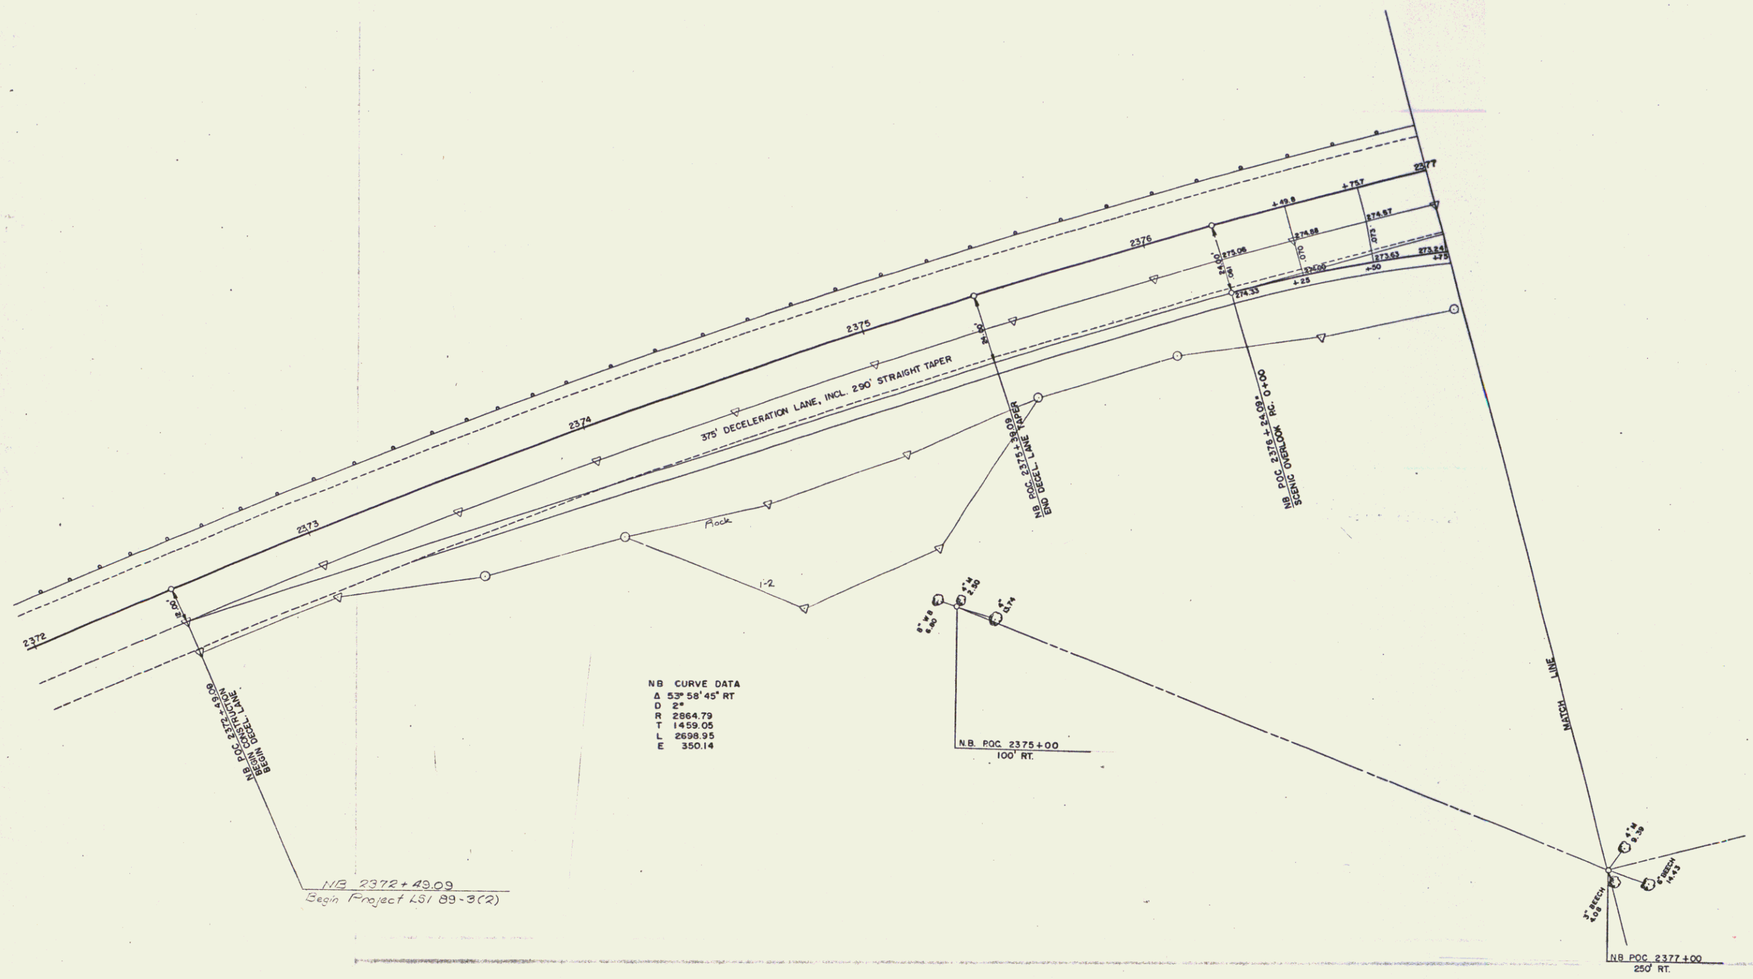

COLCHESTER

SURVEYED BY F.E. DATE 5/66
DRAWN BY F.E. DATE 5/66
TRACED BY AJA DATE 5/66

PROJ. LSI NO. 89-3(2)
SHEET 12 OF 70

6