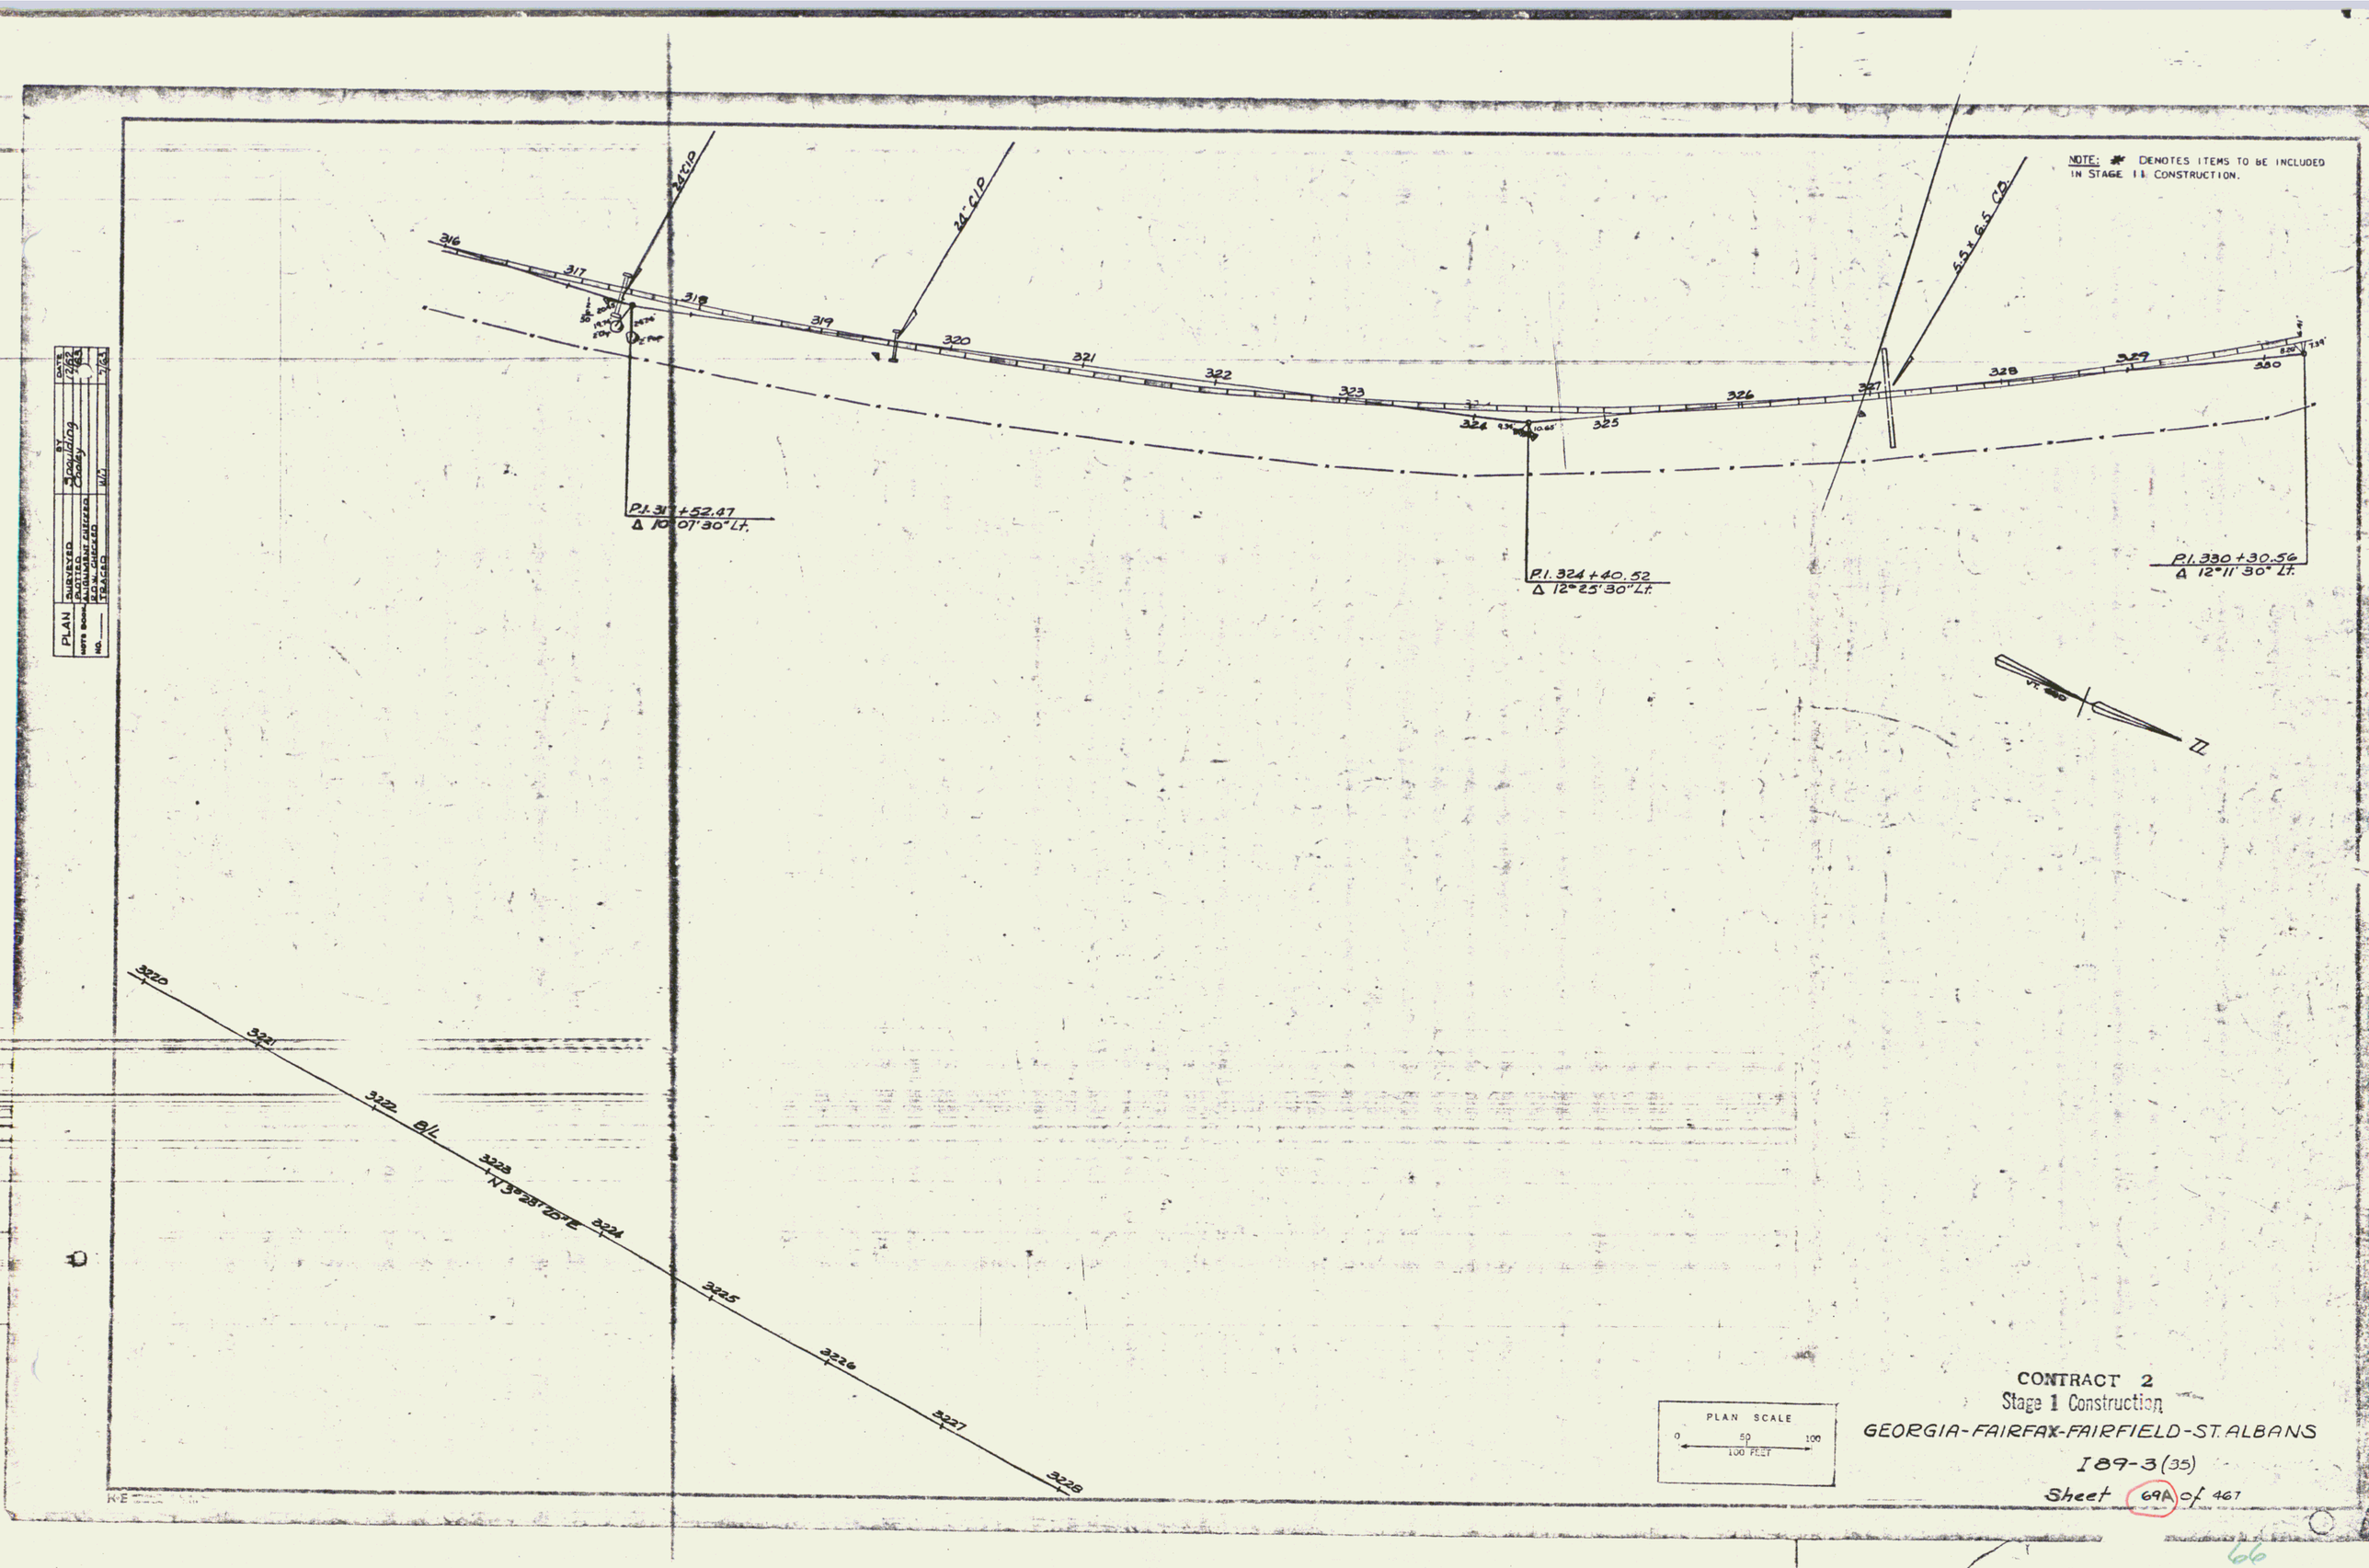


CONTRACT 2
Stage 1 Construction
GEORGIA-FAIRFAX-FAIRFIELD-ST. ALBANS
I 89-3 (35)
Sheet 69A of 467

66