INDEX OF SHEETS

Total 10 Sheets

STATE OF VERMONT
DEPARTMENT OF HIGHWAYS

PROPOSED IMPROVEMENT

SECONDARY PROJECT

TOWNS OF SWANTON-ST. ALBANS

COUNTY OF FRANKLIN

S.A. #4

HIGHGATE—ST. ALBANS ROAD

BEGINNING AT A POINT 0.160 MILE NORTHERLY OF THE SWANTON-ST. ALBANS TOWN LINE AND EXTENDING SOUTHWESTERLY 0.468 MILE

LENGTH OF ROADWAY 2,470 FEET = 0.468 MILE

LENGTH OF PROJECT 2,470 FEET = 0.468 MILE

ROW PLANS

Prn# 99R 031
Route: Vt 207
Date 01/01/1965

FED. ROAD REGION NO.	STATE	PROJECT NO.	FISCAL YEAR	SHEET NO.	TOTAL SHEETS
1	VT	S 0297 (2)	1965 WAR	1	

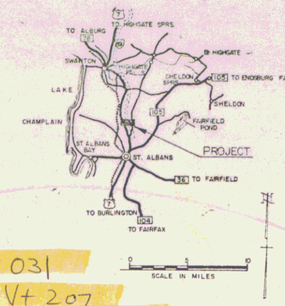

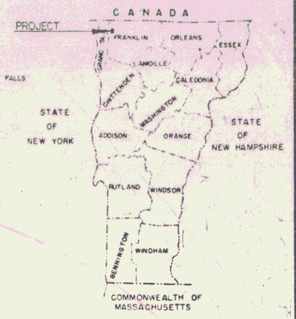

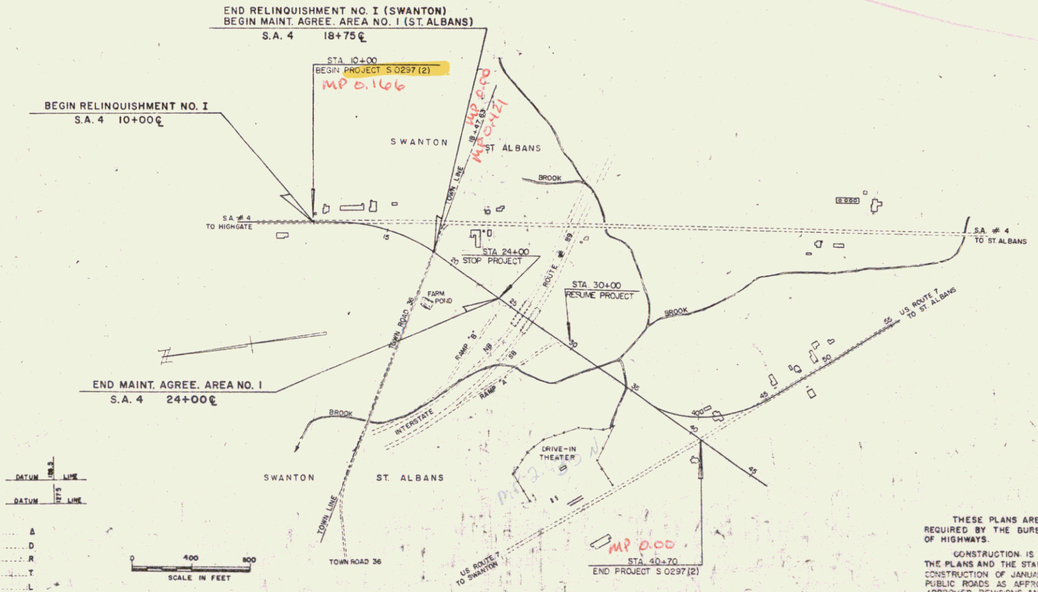

RIGHT-OF-WAY Plans

RIGHT-OF-WAY DIVISION
TOWN FILE
PERPETUAL
Route ~~Town of~~ St. Albans State Hwy North
(To Be Returned To R.O.W. Division)
Vt 207
OCT 25 1979

CONVENTIONAL SIGNS

COUNTY LINE
TOWN LINE
FENCE LINE
STONE WALL
UNFENCED PROPERTY
GUARD RAIL
TRAVELED WAY
RAILROAD
RETAINING WALL
CENTER LINE
SURVEY LINE
CULVERT
DROP INLET
TROLLEY
POWER POLE
TELEPHONE POLE
TREES
HEDGE

GROUND ELEVATION — DATUM — LINE
GRADE ELEVATION — DATUM — LINE

CURVE DATA

DEFLECTION OF ANGLE	Δ
DEGREE OF CURVE	D
RADIUS OF CURVE	R
TANGENT DISTANCE	T
LENGTH OF CURVE	L
EXTERNAL DISTANCE	E
POINT OF INTERSECTION	P.I.
POINT OF CURVE	P.C.
POINT OF TANGENT	P.T.
POINT ON TANGENT	P.O.T.
POINT ON SUB-TANGENT	P.O.S.T.

THESE PLANS ARE SUBJECT TO SUCH REVISIONS AS MAY BE REQUIRED BY THE BUREAU OF PUBLIC ROADS OR THE COMMISSIONER OF HIGHWAYS.

CONSTRUCTION IS TO BE CARRIED ON IN ACCORDANCE WITH THE PLANS AND THE STANDARD SPECIFICATIONS FOR HIGHWAY AND BRIDGE CONSTRUCTION OF JANUARY 1956 SUBMITTED TO THE BUREAU OF PUBLIC ROADS AS APPROVED JULY 5, 1956, INCLUDING ALL SUBSEQUENT APPROVED REVISIONS AND SUCH REVISED SPECIFICATIONS AND SPECIAL PROVISIONS AS ARE SUBMITTED WITH THE PLANS.

APPROVED	APPROVED	APPROVED	APPROVED	APPROVED	APPROVED
R H Gerrish	E H Ockenden			G. M. Lane	A D Bishop
ASST. CHIEF ENGINEER	CONSTRUCTION ENGINEER	BRIDGE ENGINEER	DISTRICT ENGINEER	HIGHWAY ENGINEER	CHIEF ENGINEER
DATE 7/21/64	DATE 7/23/64	DATE	DATE	DATE 7/22/64	DATE 7/22/64

SUBMITTED BY ORDER OF THE STATE HIGHWAY BOARD

DEPARTMENT OF COMMERCE
BUREAU OF PUBLIC ROADS

APPROVED

DIVISION ENGINEER DATE

PROJECT S NO. 0297 (2)

SHEET 1 OF 10 SHEETS