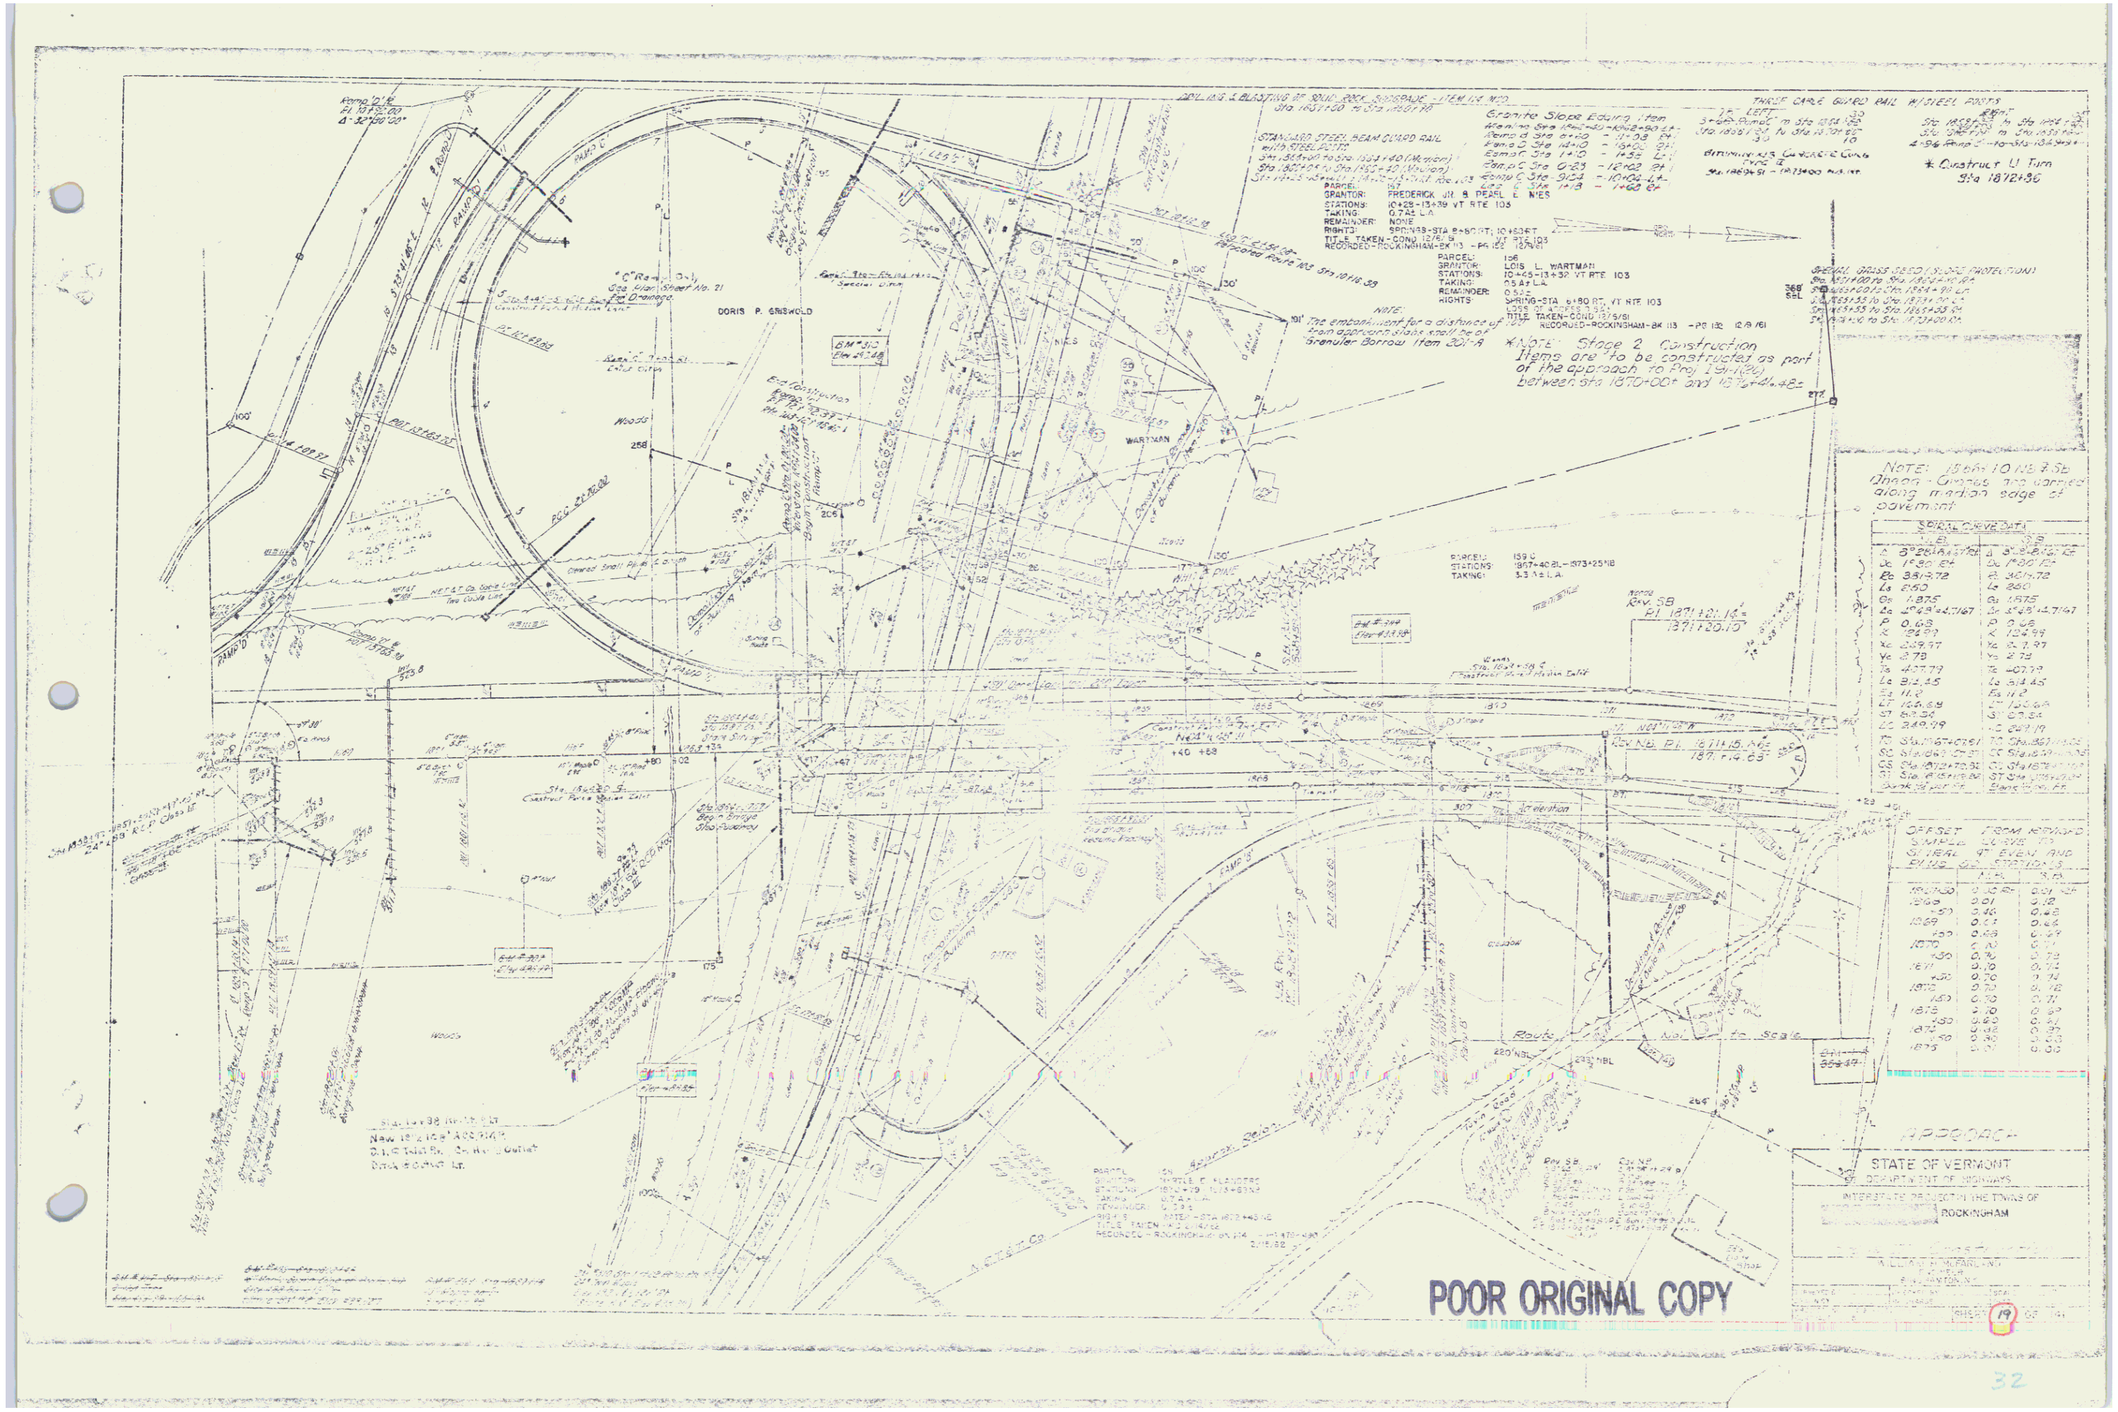
DORIS P. GRISWOLD
WARTMAN
Woods
Wetlands
Swamp
Meadow
Field
Pond
Route
Not to Scale
Approved
STATE OF VERMONT
DEPARTMENT OF HIGHWAYS
ROCKINGHAM
POOR ORIGINAL COPY