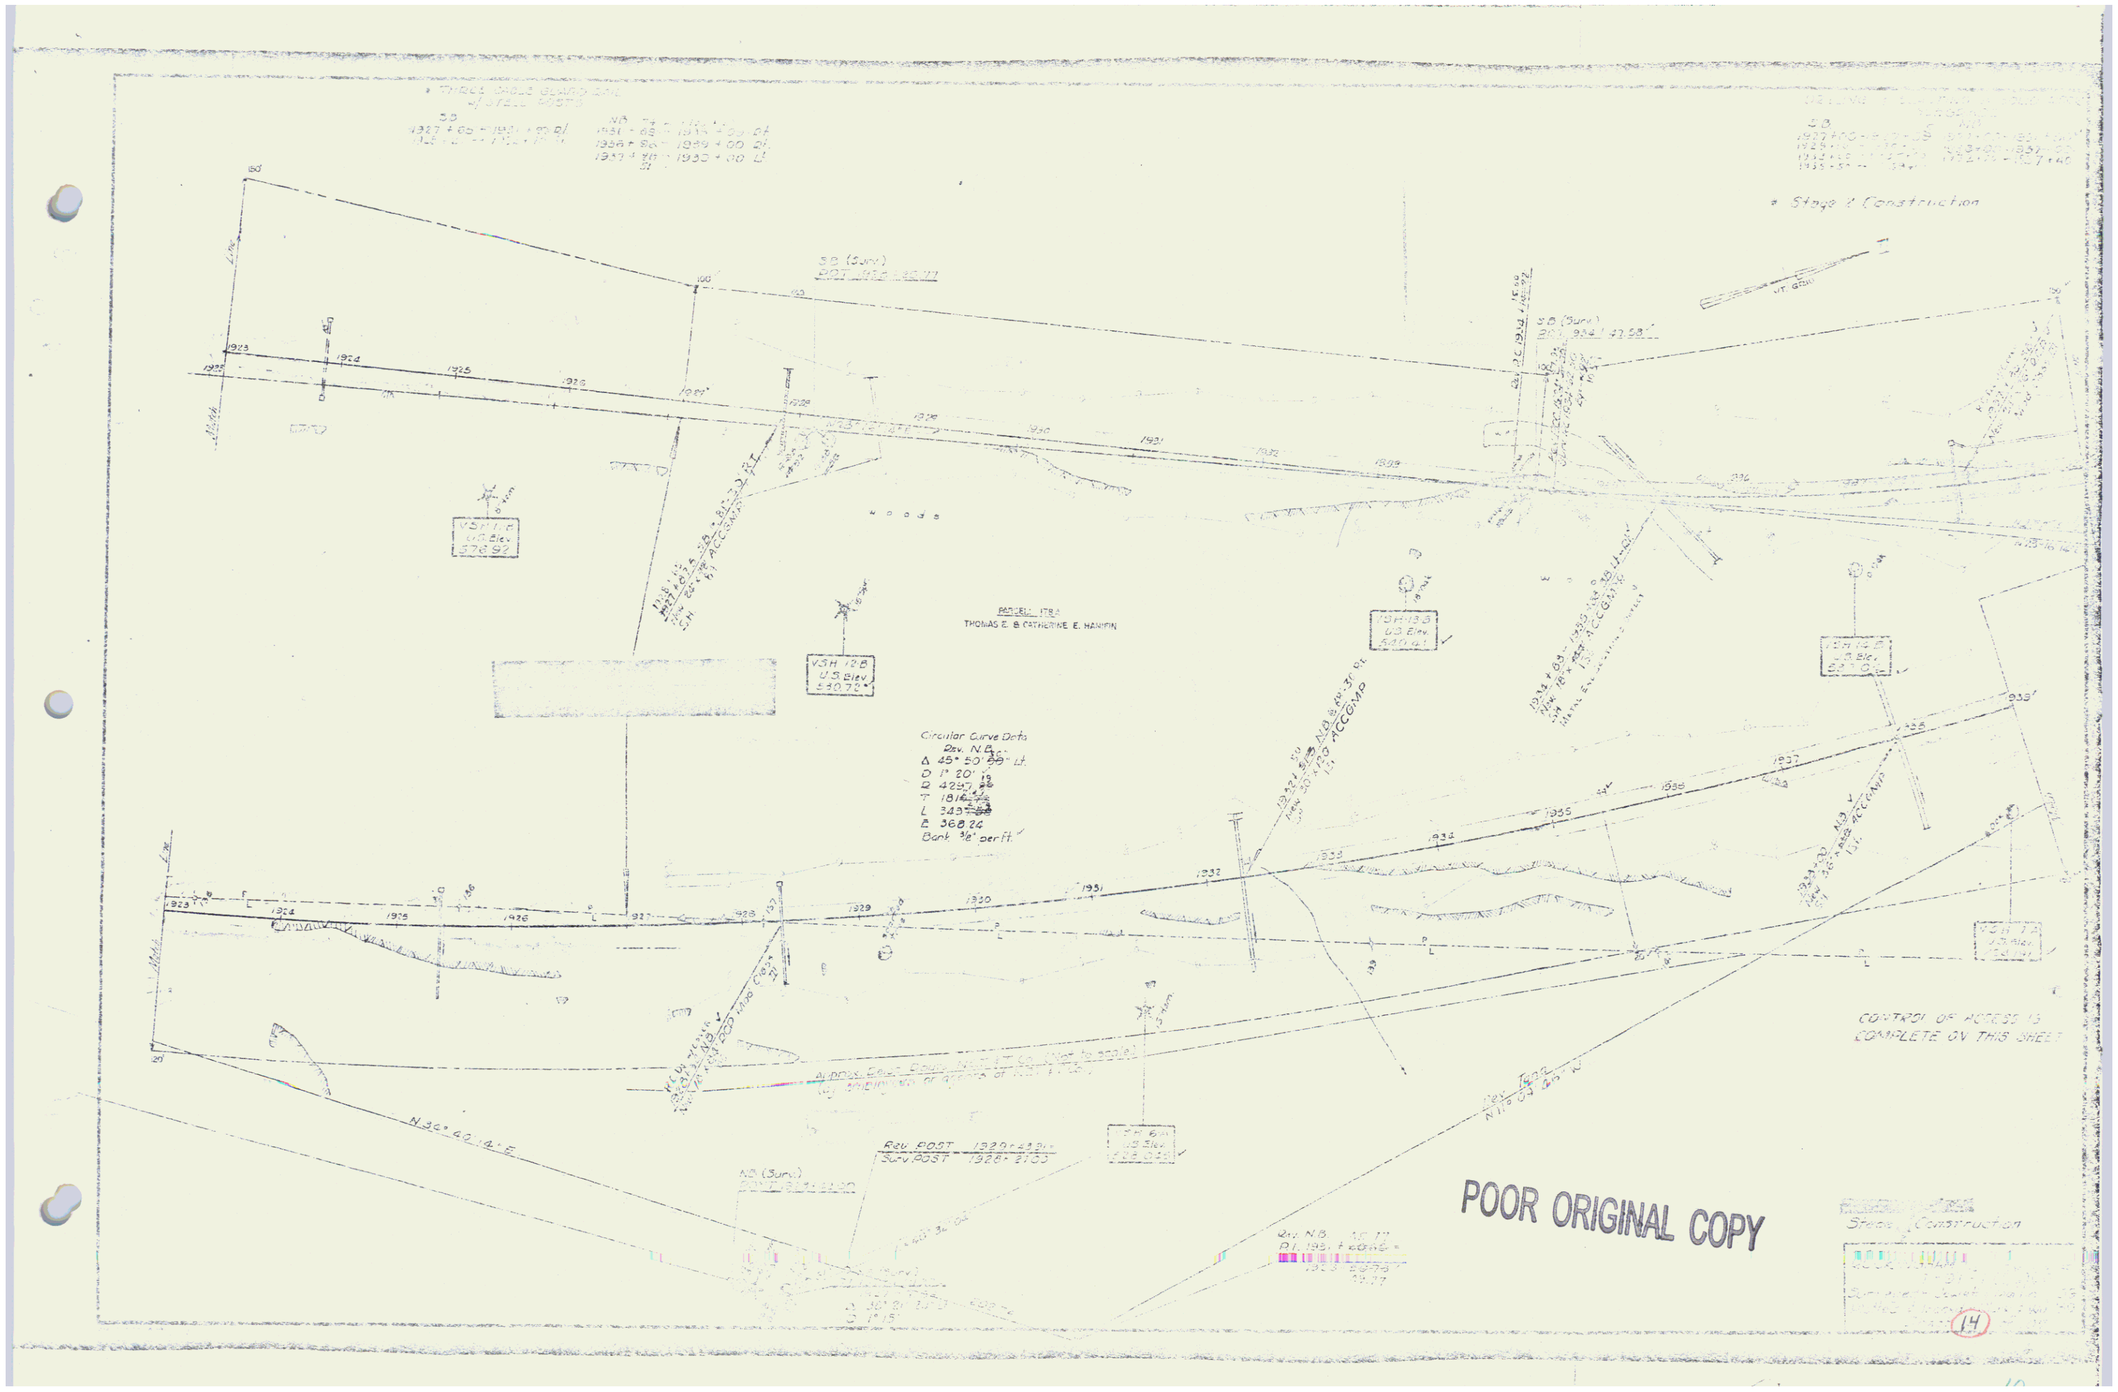
Stage 1 Construction
PARCEL 178A
THOMAS E. & CATHERINE E. HANFIN
Circular Curve Data
Rev. N.B.
Δ 45° 50' 58" Lt.
D 1° 20'
R 4297.
T 1816.
L 3437.
E 368.24
Bank 3/8" per ft.
CONTROL OF ACCESS IS COMPLETE ON THIS SHEET
N 36° 40' 14" E
POOR ORIGINAL COPY
Stage 1 Construction
14