STATE OF VERMONT

DEPARTMENT OF HIGHWAYS

PROPOSED IMPROVEMENT

INTERSTATE PROJECT

TOWN OF WEATHERSFIELD

COUNTY OF WINDSOR

INTERSTATE ROUTE 91

BRATTLEBORO–WHITE RIVER JCT. ROAD

BEGINNING AT A POINT 1.219 MILES NORTHERLY OF THE SPRINGFIELD-WEATHERSFIELD TOWN LINE AND EXTENDING NORTHERLY 2.852 MILES

LENGTH OF ROADWAY 15,059.61 FEET = 2.852 MILES

LENGTH OF CONTRACT 15,059.61 FEET = 2.852 MILES

STAGE I CONSTRUCTION

ZDT	1996	3145
ADT	1984	10700
DHV	1984	1480
D		51 %
		8 %
		60 M.P.H.

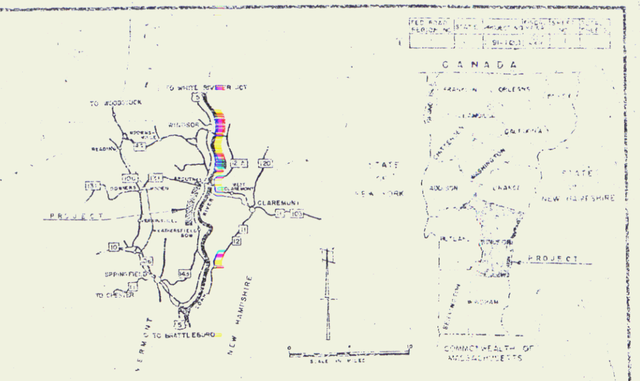

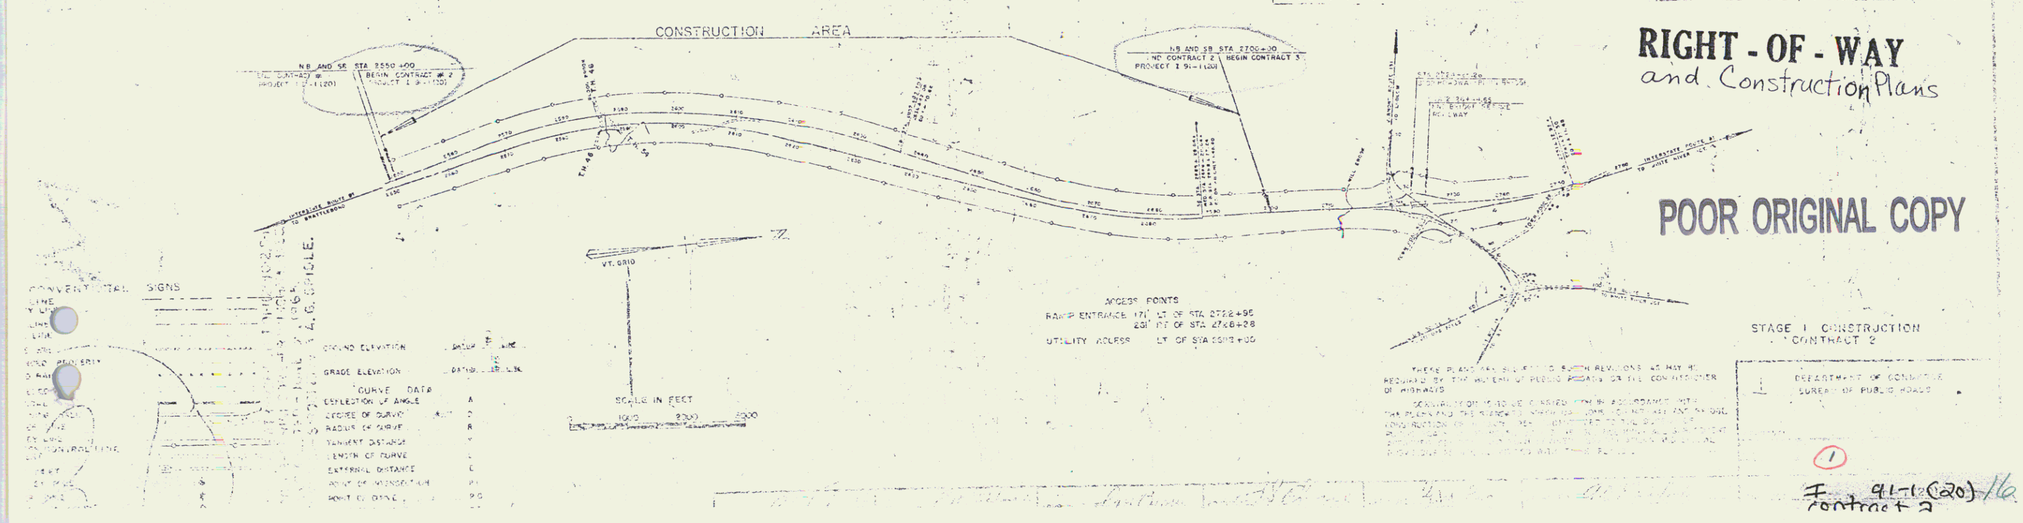

RIGHT - OF - WAY
and Construction Plans

POOR ORIGINAL COPY

1

F 91-1(20) 16
contract 2