STATE OF VERMONT
DEPARTMENT OF HIGHWAYS

PROPOSED IMPROVEMENT

INTERSTATE PROJECT

TOWNS OF WEATHERSFIELD-WINDSOR-HARTLAND

COUNTY OF WINDSOR
INTERSTATE ROUTE 91
BRATTLEBORO—WHITE RIVER JCT. ROAD

Project # I 91-1(21) CONTRACT # 3

BEGINNING AT A POINT 2.914 MILES NORTHERLY OF THE WEATHERSFIELD-WINDSOR TOWN LINE AND EXTENDING NORTHERLY 1.954 MILES
LENGTH OF ROADWAY 10,346.27 FEET = 1.922 MILES
LENGTH OF BRIDGE 168.24 FEET = 0.032 MILE
LENGTH OF CONTRACT 10,514.51 FEET = 1.954 MILES

POOR ORIGINAL COPY
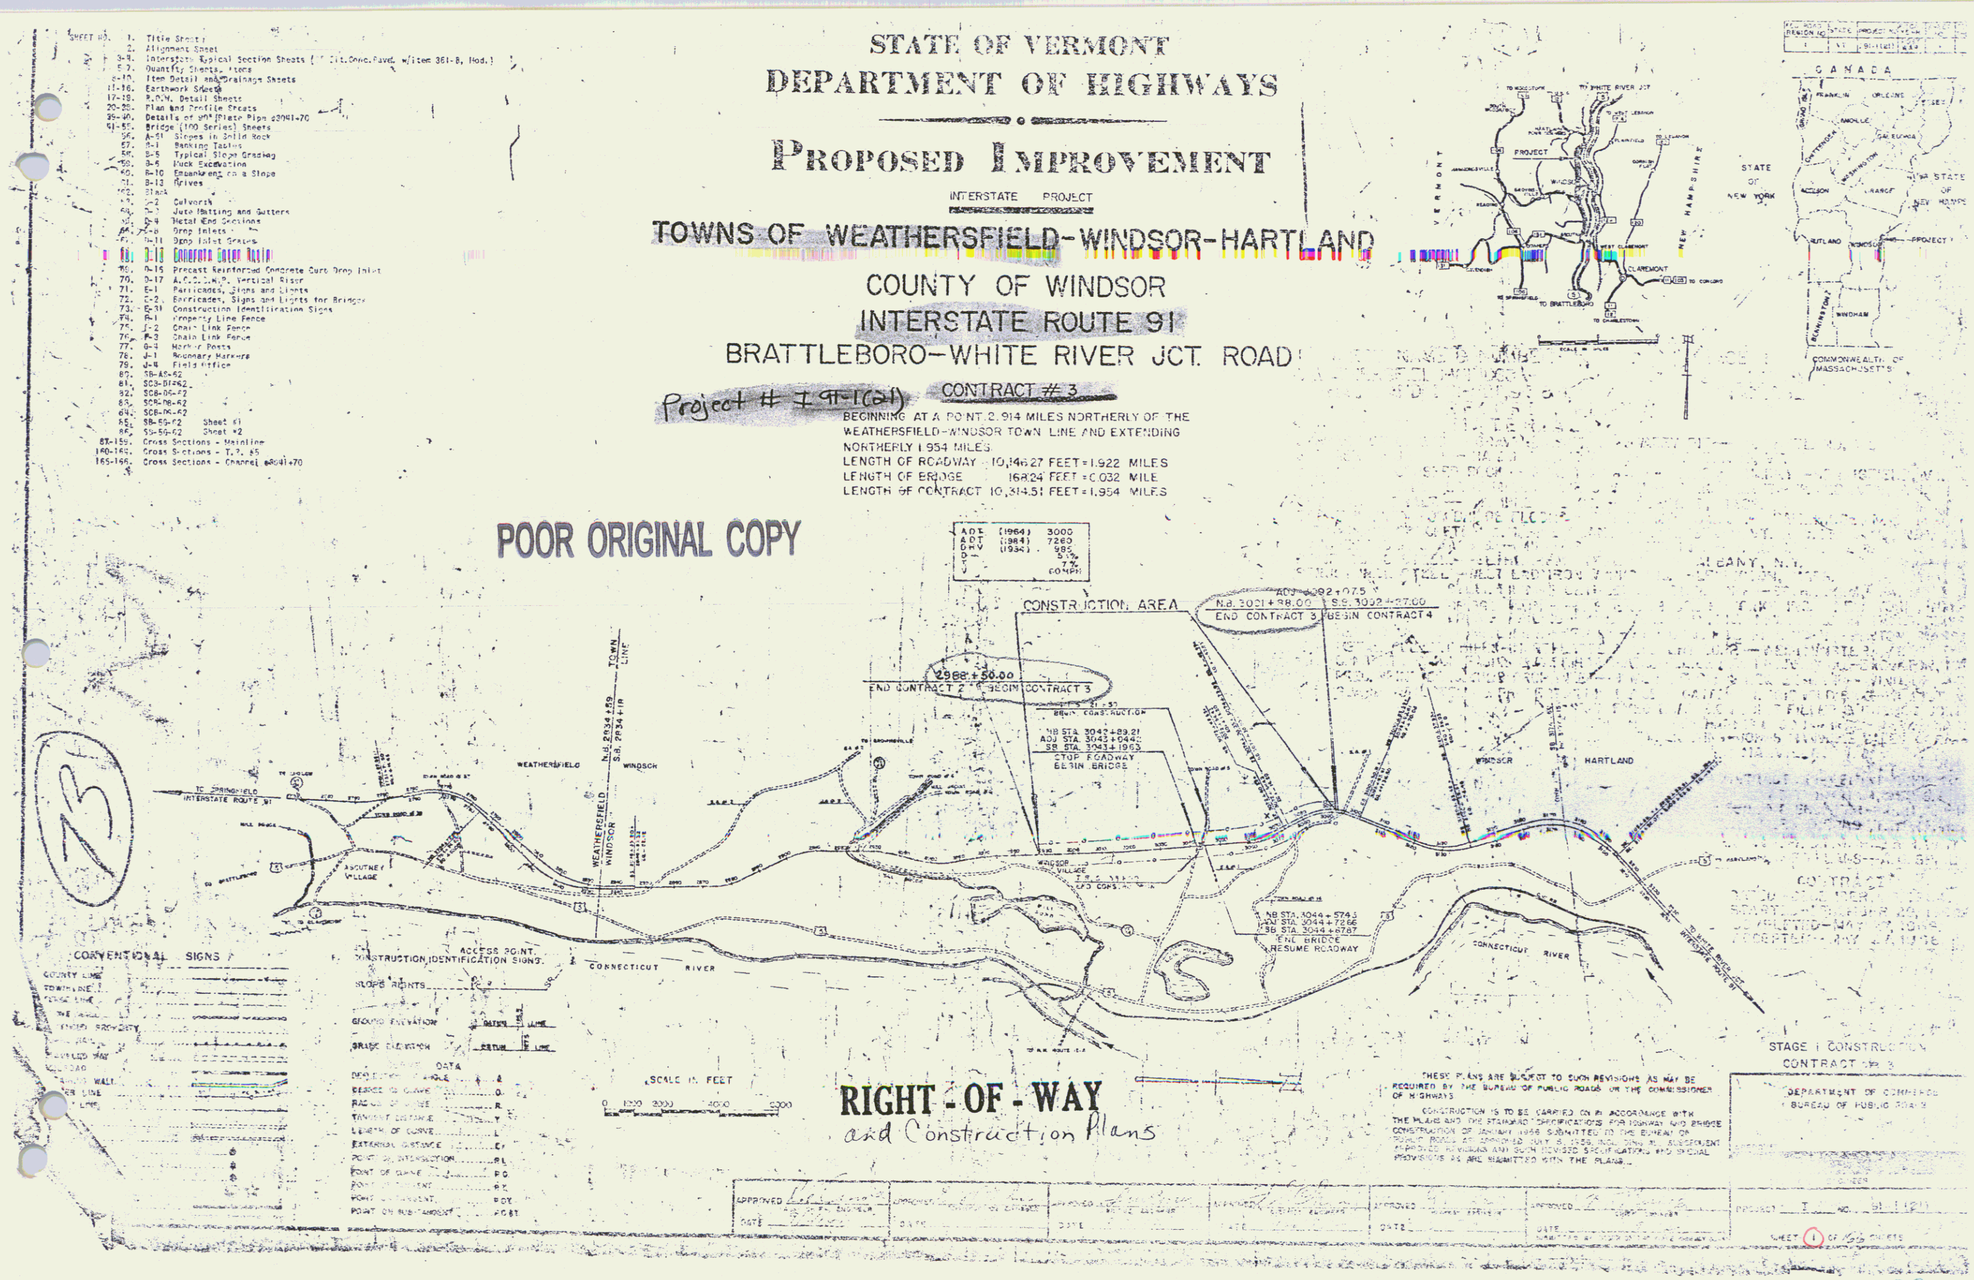
ADT	(1964)	3000
ADT	(1984)	7260
DHV	(1984)	985
D		5.4%
T		7.7%
V		60 MPH