GRANITE SLOPE EDGING ITEM 556-A		
STATION	STATION	POS
1019+50	1021+03	℄

[illegible] ITEM	
STA	POS
VT 113-A 1020+12	RT

PROPERTY LINE FENCE WITH STEEL POSTS ITEM 583-II MOD			
STA	POS	STA	POS
VT 113-A			
RAMP B 31+30	℄	VT 113A 1021+65	RT
RAMP D 70+00	RT	T-9 70+03	LT

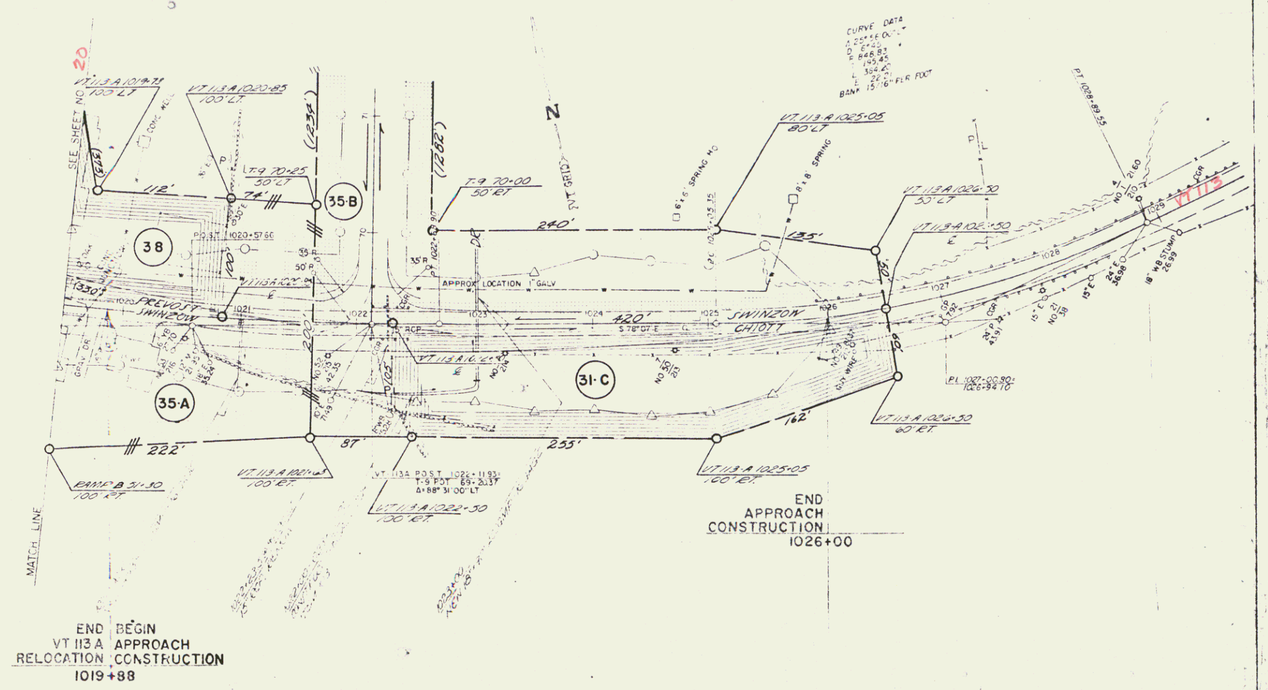

STATE OF VERMONT
DEPARTMENT OF HIGHWAYS

INTERSTATE PROJECT in the towns of NORWICH-THETFORD
Former VT-113A RELOCATION

PLAN

STA 1019+50 TO 1029+00

WEBSTER-MARTIN, INC.
CONSULTING ENGINEERS
SOUTH BURLINGTON, VERMONT

SURVEYED BY	W.V.INC	CHECKED BY	LKL	SCALE	AS SHOWN
DRAWN BY	HCM	IN CHARGE	RAS	DATE	5/66

PROJECT NO. I 91-2(13) SHEET 22 OF 41

50