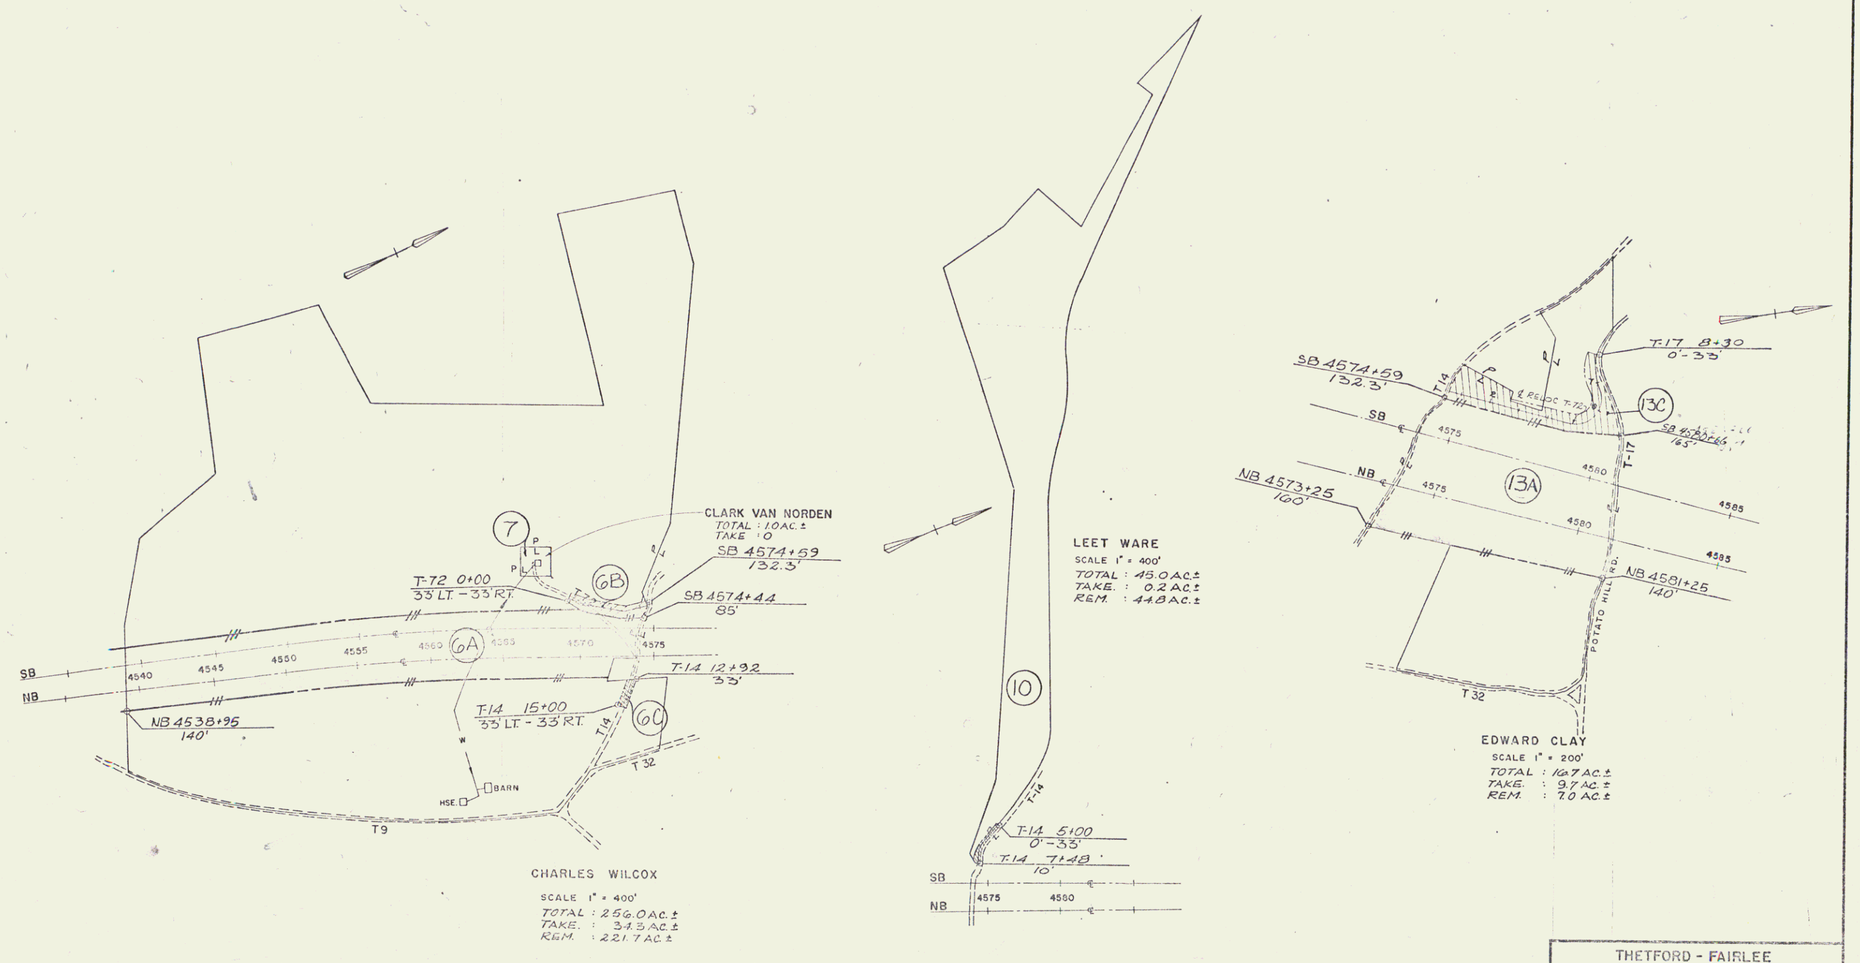

THETFORD - FAIRLEE
RIGHT OF WAY PLANS
TOTAL AREA MAPS

BORRELL ENGINEERING CO - RIDGEFIELD PARK, N.J.
SURVEYED BY W.C.M. CHECKED BY D. DATE 7/11/85
DRAWN BY IN CHARGE
PROJECT I. 91-2 (14) SHEET 103 OF 111

56