Construction Plans

STATE OF VERMONT
DEPARTMENT OF HIGHWAYS

PROPOSED IMPROVEMENT

INTERSTATE AND FEDERAL PROJECTS

TOWNS OF THETFORD AND FAIRLEE
COUNTY OF ORANGE

INTERSTATE ROUTE 91 THETFORD–FAIRLEE

BEGINNING AT A POINT APPROXIMATELY 4.235 MILES SOUTH OF THE THETFORD — FAIRLEE TOWN LINE AND EXTENDING NORTHERLY 7.644 MILES.

LENGTH OF ROADWAY = 41,054.10 FEET = 7.775 MILES
LENGTH OF BRIDGES = 365.18 FEET = 0.069 MILES
LENGTH OF PROJECT = 41,419.28 FEET = 7.844 MILES

TRAFFIC DATA

1970 ADT 2685
1980 ADT 5230
1990 DHV 860
D 63%
T 7%
V 60

TOWN OF FAIRLEE
COUNTY OF ORANGE

U.S. ROUTE 5 TO INTERSTATE 91 CONNECTION

BEGINNING AT A POINT 0.090 MILE WESTERLY OF U.S. ROUTE 5 AND EXTENDING EASTERLY 0.090 MILE TO U.S. ROUTE 5.

LENGTH OF ROADWAY = 476.46 FEET = 0.090 MILE.
LENGTH OF PROJECT = 476.46 FEET = 0.090 MILE.

TRAFFIC DATA

1970 ADT 2685
1980 ADT 5400
1990 DHV 890
D 57%
T 6%
V 40

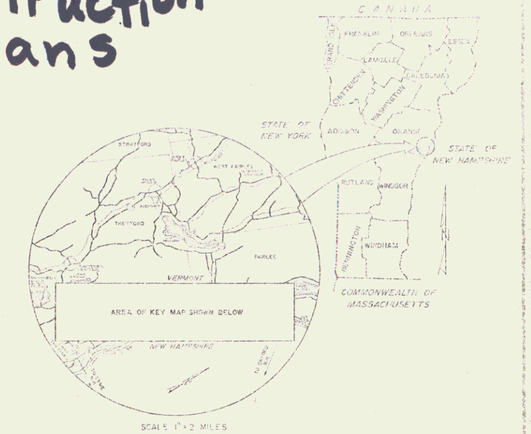

SCALE 1" = 2 MILES
VICINITY MAP

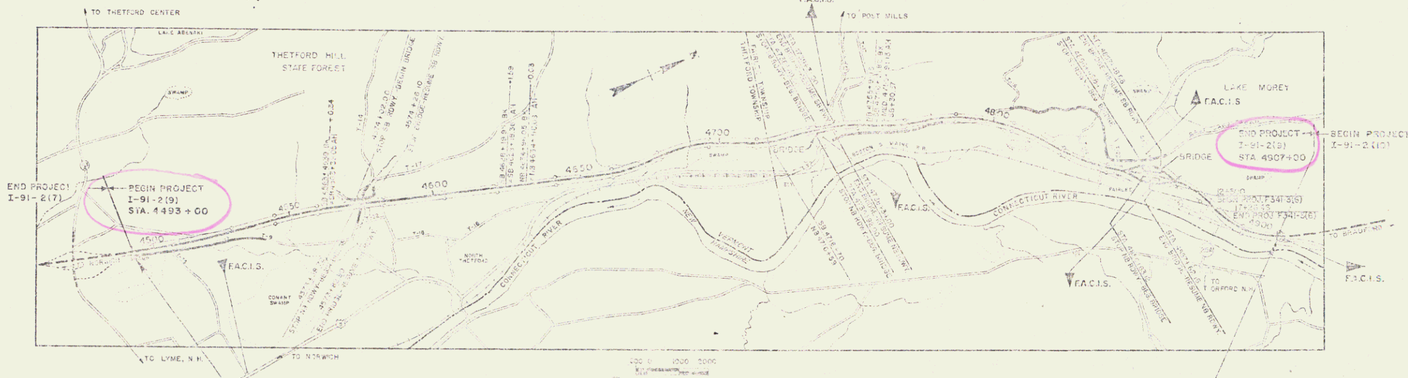

INTERSTATE CONSTRUCTION AREA

POOR ORIGINAL COPY

CONVENTIONAL SIGNS

- POINTS OF ACCESS
- LIMITED ACCESS
- PROPERTY LINE
- RAILROAD
- RETAINING WALL
- CENTER LINE
- RIGHT OF WAY
- CULVERT
- TREE LINE
- UTILITY POLE
- FENCE
- TREES
- BRUSH
- FED. AID CONSTR. IDENT. SIGN

Notes:
1) For right-of-way details, see right-of-way plans for this project.
2) Town Roads not within construction limits shall be considered as being outside the construction area.
3) Federal Aid Construction Identification Signs, shall be located as shown and as ordered by the Engineer.

STAGE I CONSTRUCTION I 91-2(9)
SINGLE STAGE CONSTRUCTION F 91-2(9)