


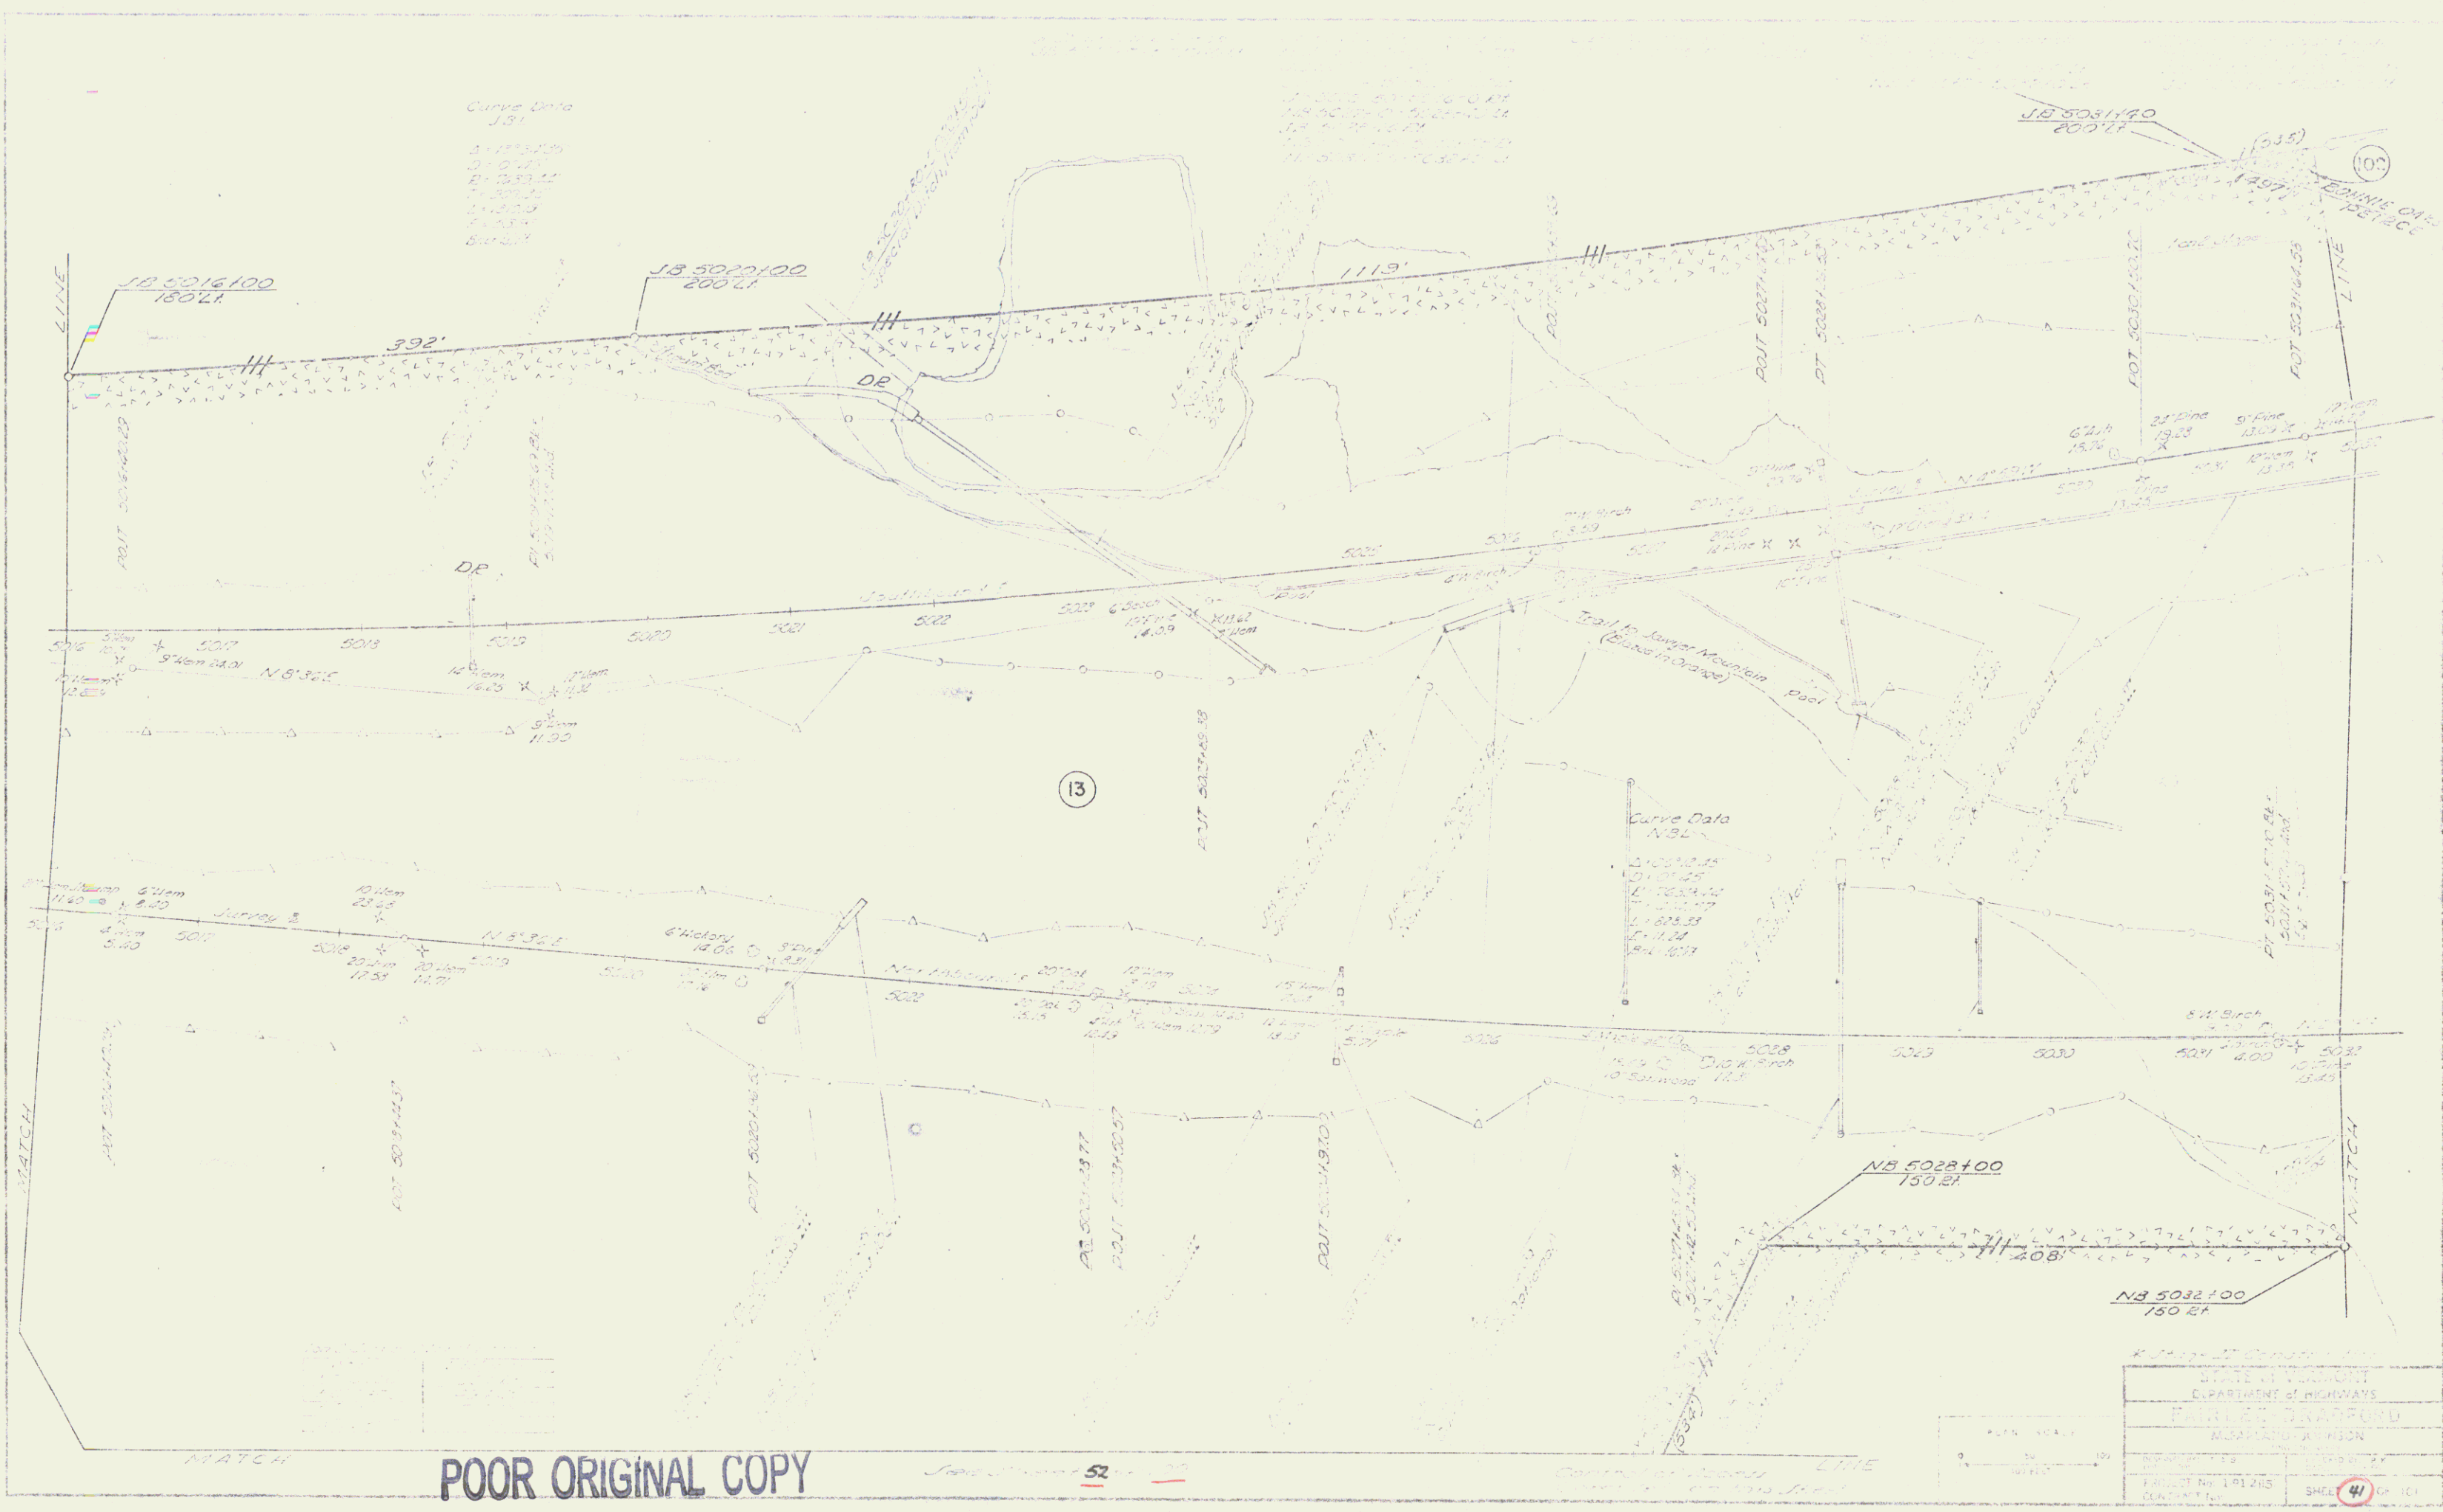

STATE OF VERMONT	
DEPARTMENT OF HIGHWAYS	
FARLEY GRANFORD	
MANAGEMENT DIVISION	
PROJECT NO. 1012HS	SHEET 41 OF 41
DATE: 10/1/78	BY: JCH