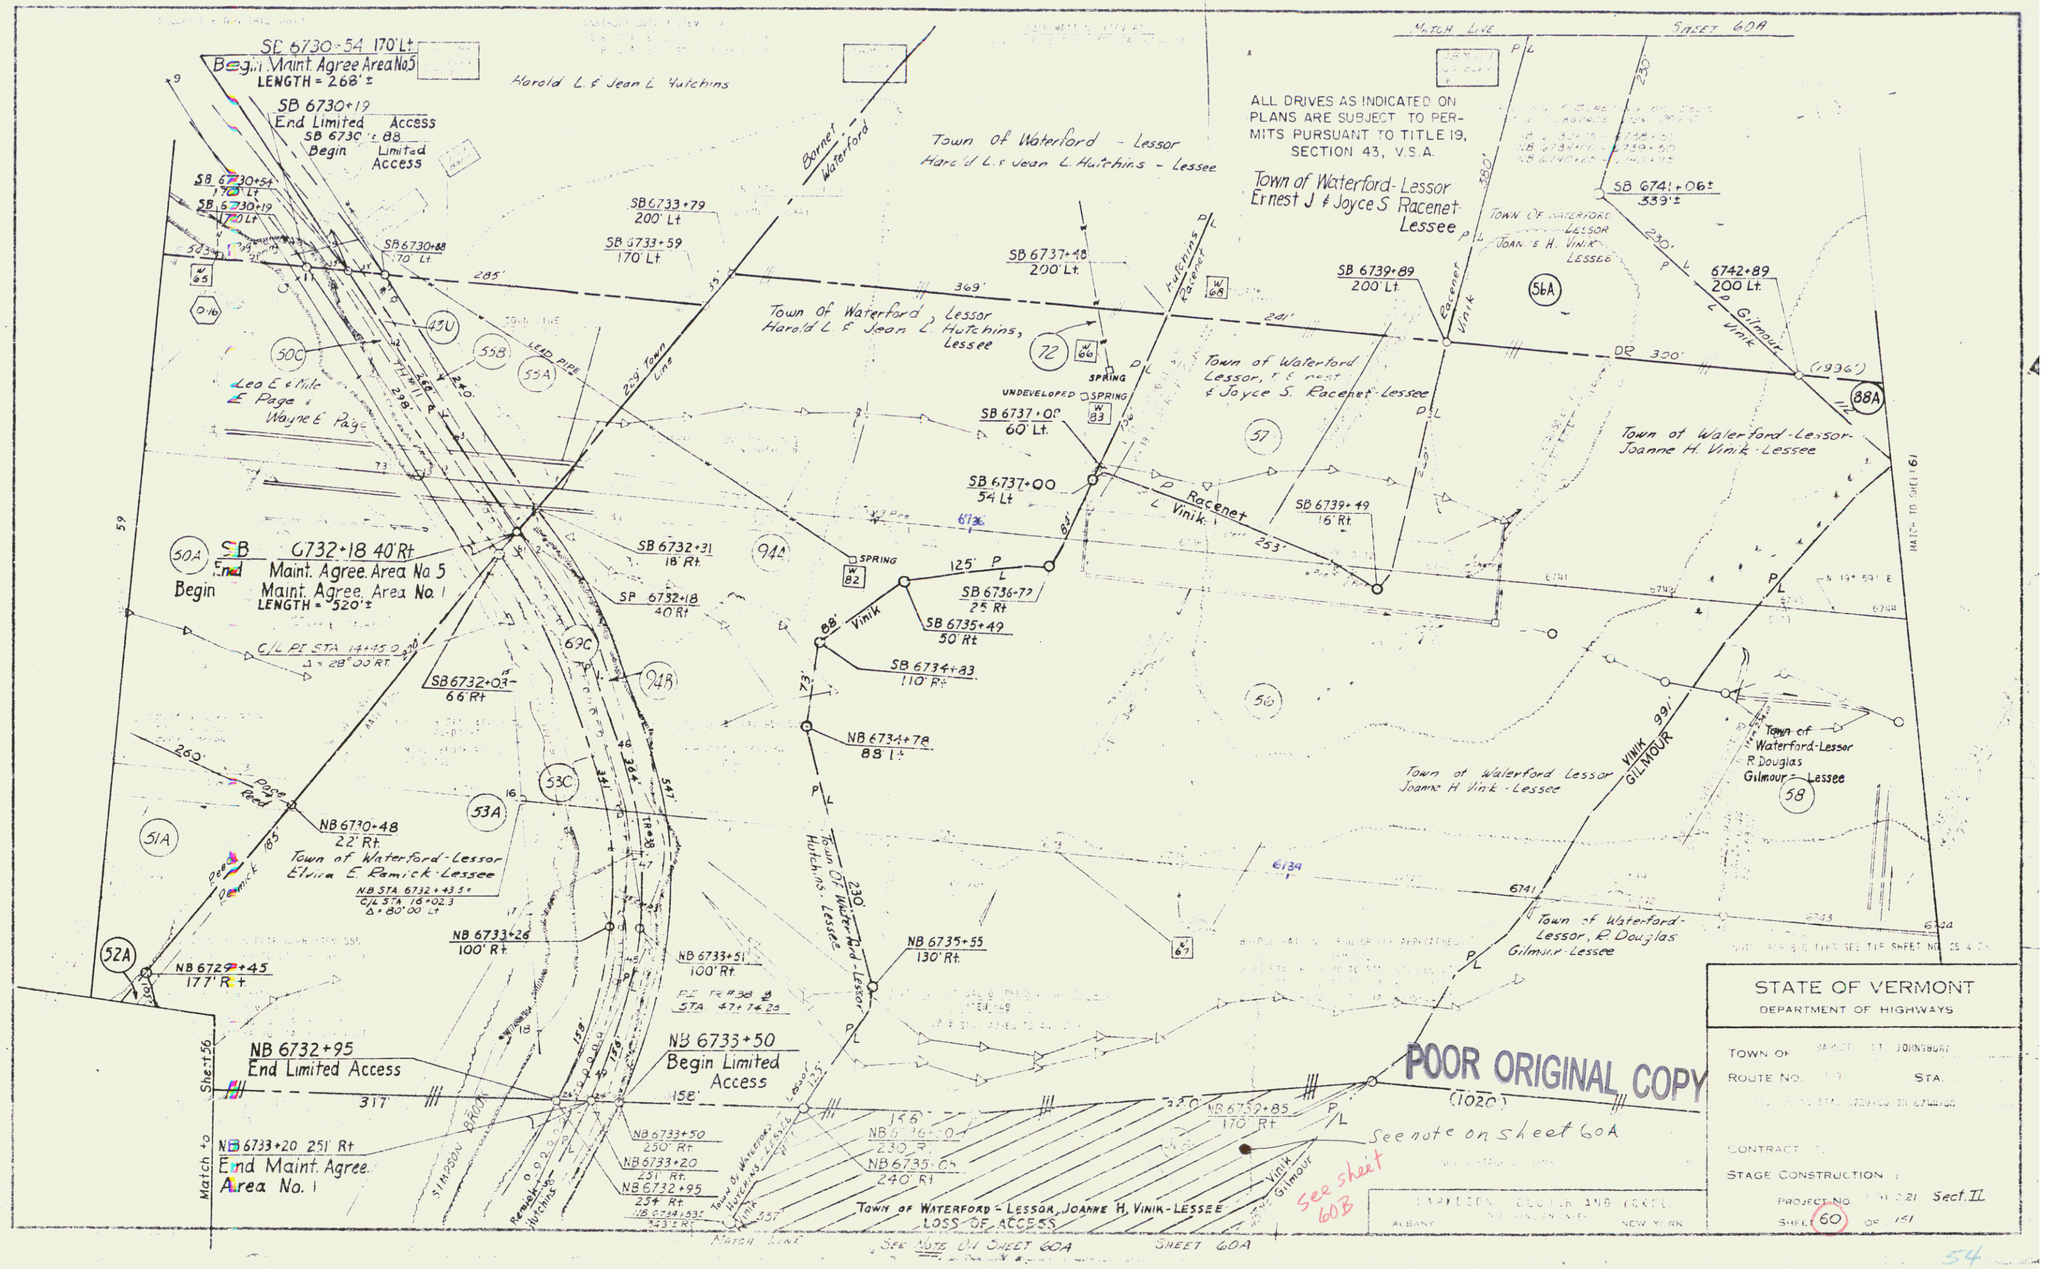
SB 6730+54 170' Lt.
Begin Maint. Agree Area No 5
LENGTH = 268' ±
SB 6730+19
End Limited Access
SB 6730+88
Begin Limited Access
Harold L. & Jean L. Hutchins
Barnet
Waterford
Town of Waterford - Lessor
Harold L. & Jean L. Hutchins - Lessee
ALL DRIVES AS INDICATED ON PLANS ARE SUBJECT TO PERMITS PURSUANT TO TITLE 19, SECTION 43, V.S.A.
Town of Waterford - Lessor
Ernest J. & Joyce S. Racenet
Lessee
MATCH LINE
SHEET 60A
SB 6741+06±
339'±
SB 6739+89
200' Lt.
6742+89
200 Lt.
SB 6733+79
200' Lt
SB 6733+59
170' Lt
SB 6737+48
200' Lt.
Town of Waterford - Lessor
Harold L. & Jean L. Hutchins,
Lessee
Town of Waterford
Lessor, Ernest
& Joyce S. Racenet - Lessee
Town of Waterford - Lessor
Joanne H. Vinik - Lessee
SB 6737+08
60' Lt.
SB 6737+00
54 Lt
SB 6739+49
16' Rt
SB 6732+31
18' Rt.
SB 6732+18
40' Rt
SB 6736+72
25' Rt
SB 6735+49
50' Rt
SB 6734+83
110' Rt
NB 6734+78
88' ±
SB 6732+03
66' Rt
NB 6730+48
22' Rt
Town of Waterford - Lessor
Elvira E. Ramick - Lessee
NB 6729+45
177' Rt ±
NB 6733+26
100' Rt
NB 6733+51
100' Rt.
NB 6735+55
130' Rt.
Town of Waterford - Lessor
Joanne H. Vinik - Lessee
Town of Waterford - Lessor
R. Douglas
Gilmour - Lessee
Town of Waterford - Lessor, R. Douglas
Gilmour - Lessee
NB 6732+95
End Limited Access
NB 6733+50
Begin Limited Access
NB 6733+20 251' Rt
End Maint. Agree.
Area No. 1
NB 6733+50
250' Rt.
NB 6733+20
251' Rt.
NB 6732+95
234' Rt.
NB 6732+85
170' Rt
(1020)
See note on sheet 60A
See sheet 60B
TOWN OF WATERFORD - LESSOR, JOANNE H. VINIK - LESSEE
LOSS OF ACCESS
SEE NOTE ON SHEET 60A
SHEET 60A
MATCH LINE
Match to Sheet 56
MATCH TO SHEET 61
STATE OF VERMONT
DEPARTMENT OF HIGHWAYS
TOWN OF
ROUTE NO.
STA.
CONTRACT
STAGE CONSTRUCTION
PROJECT NO
Sect. II
SHEET 60 OF 151
ALBANY
NEW YORK
POOR ORIGINAL COPY
54
1984