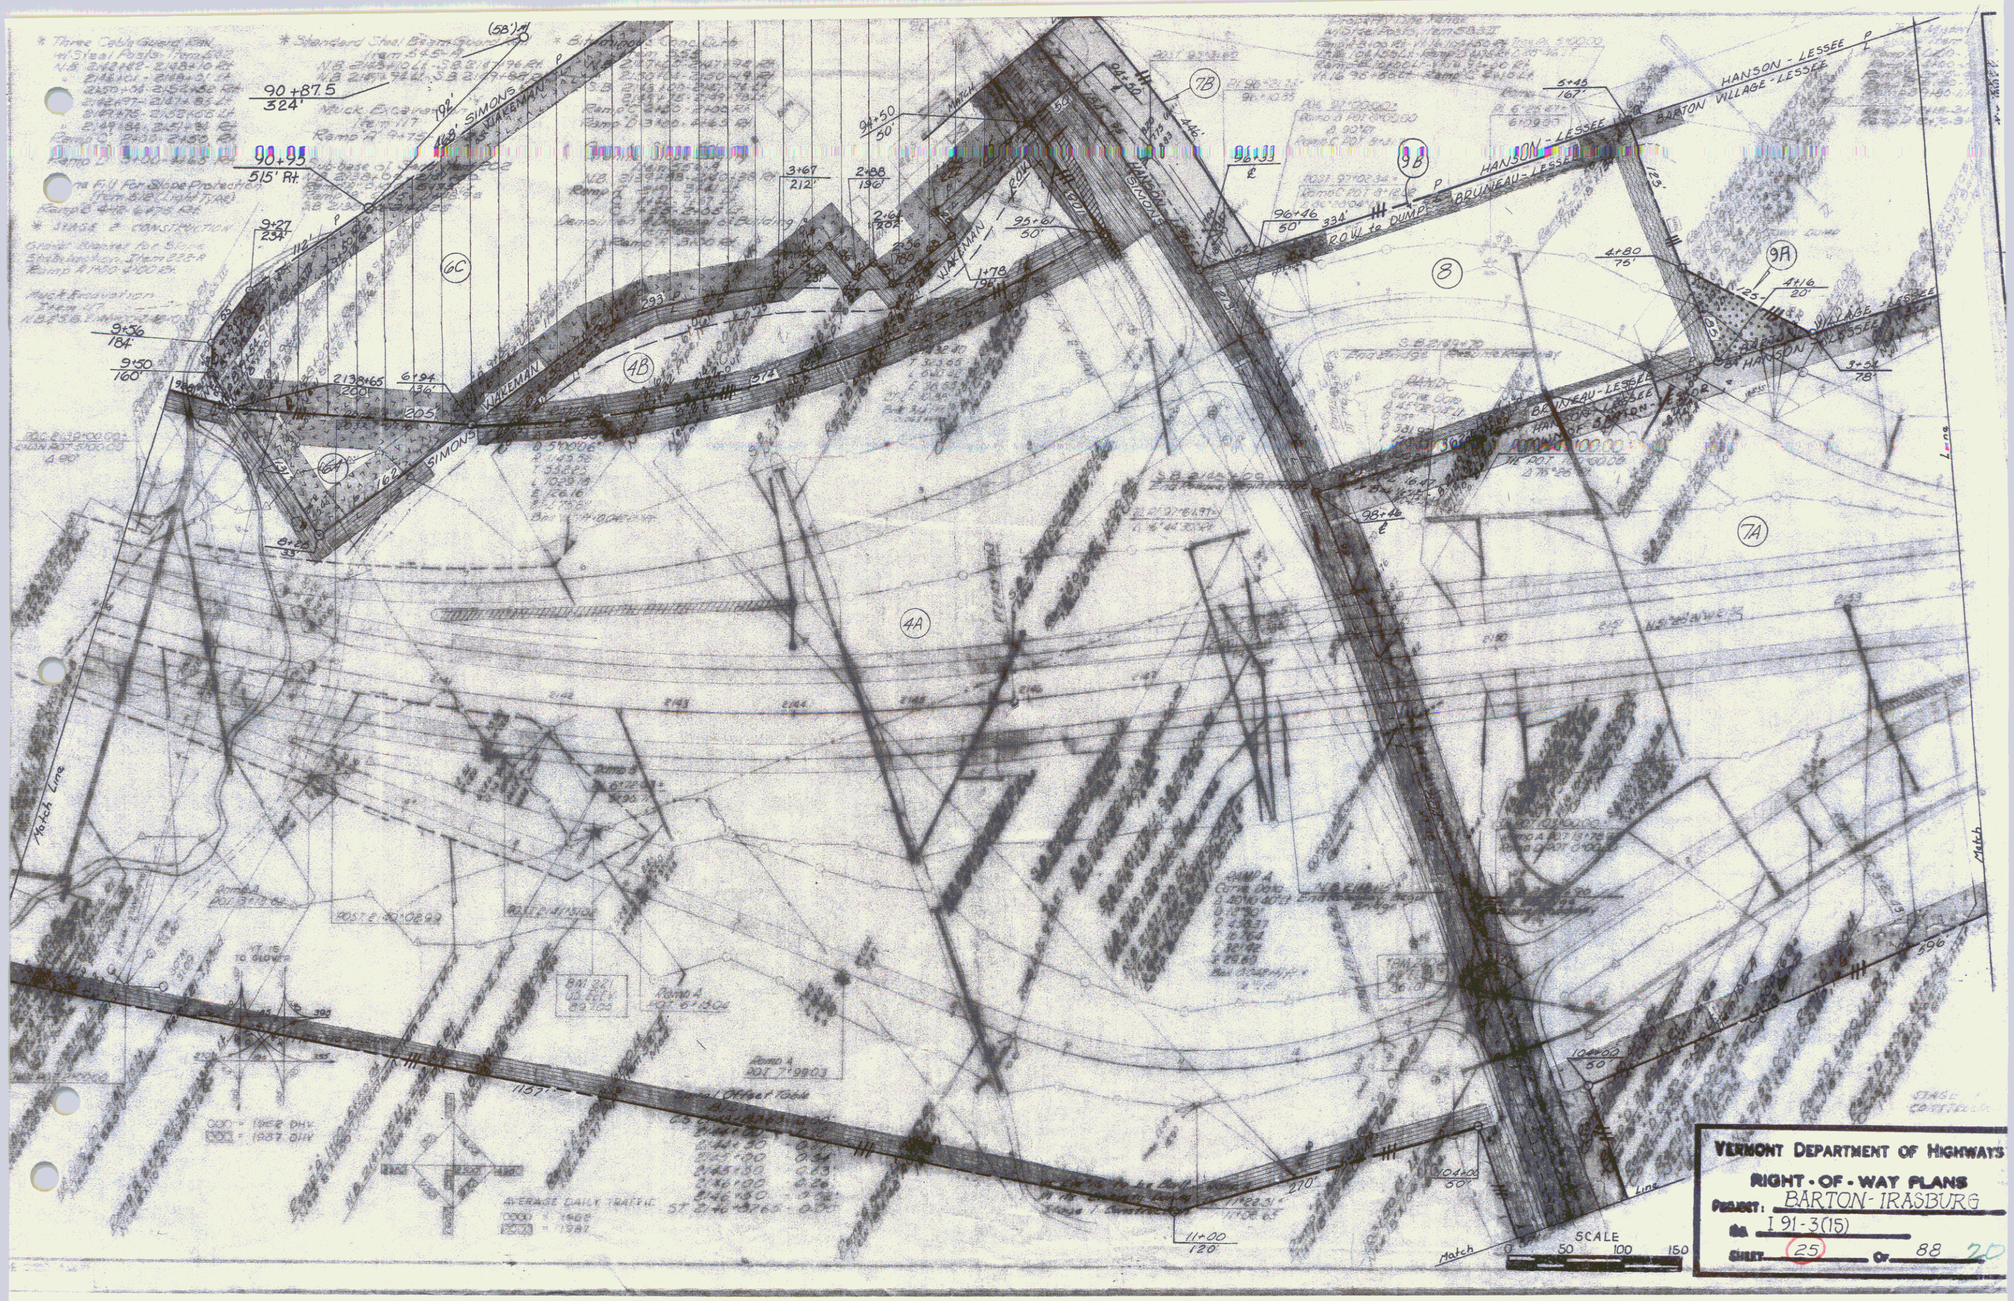
VERMONT DEPARTMENT OF HIGHWAYS
RIGHT-OF-WAY PLANS
PROJECT: BARTON-IRASBURG
No. I 91-3(15)
SHEET 25 OF 88
SCALE
0 50 100 150
HANSON - LESSEE
BARTON VILLAGE - LESSEE
BRUNEAU - LESSEE
SIMONS
WAKEMAN
ROW to DUMP
Match Line
Match
AVERAGE DAILY TRAFFIC
1982 DHV
1987 DHV
1982
1987