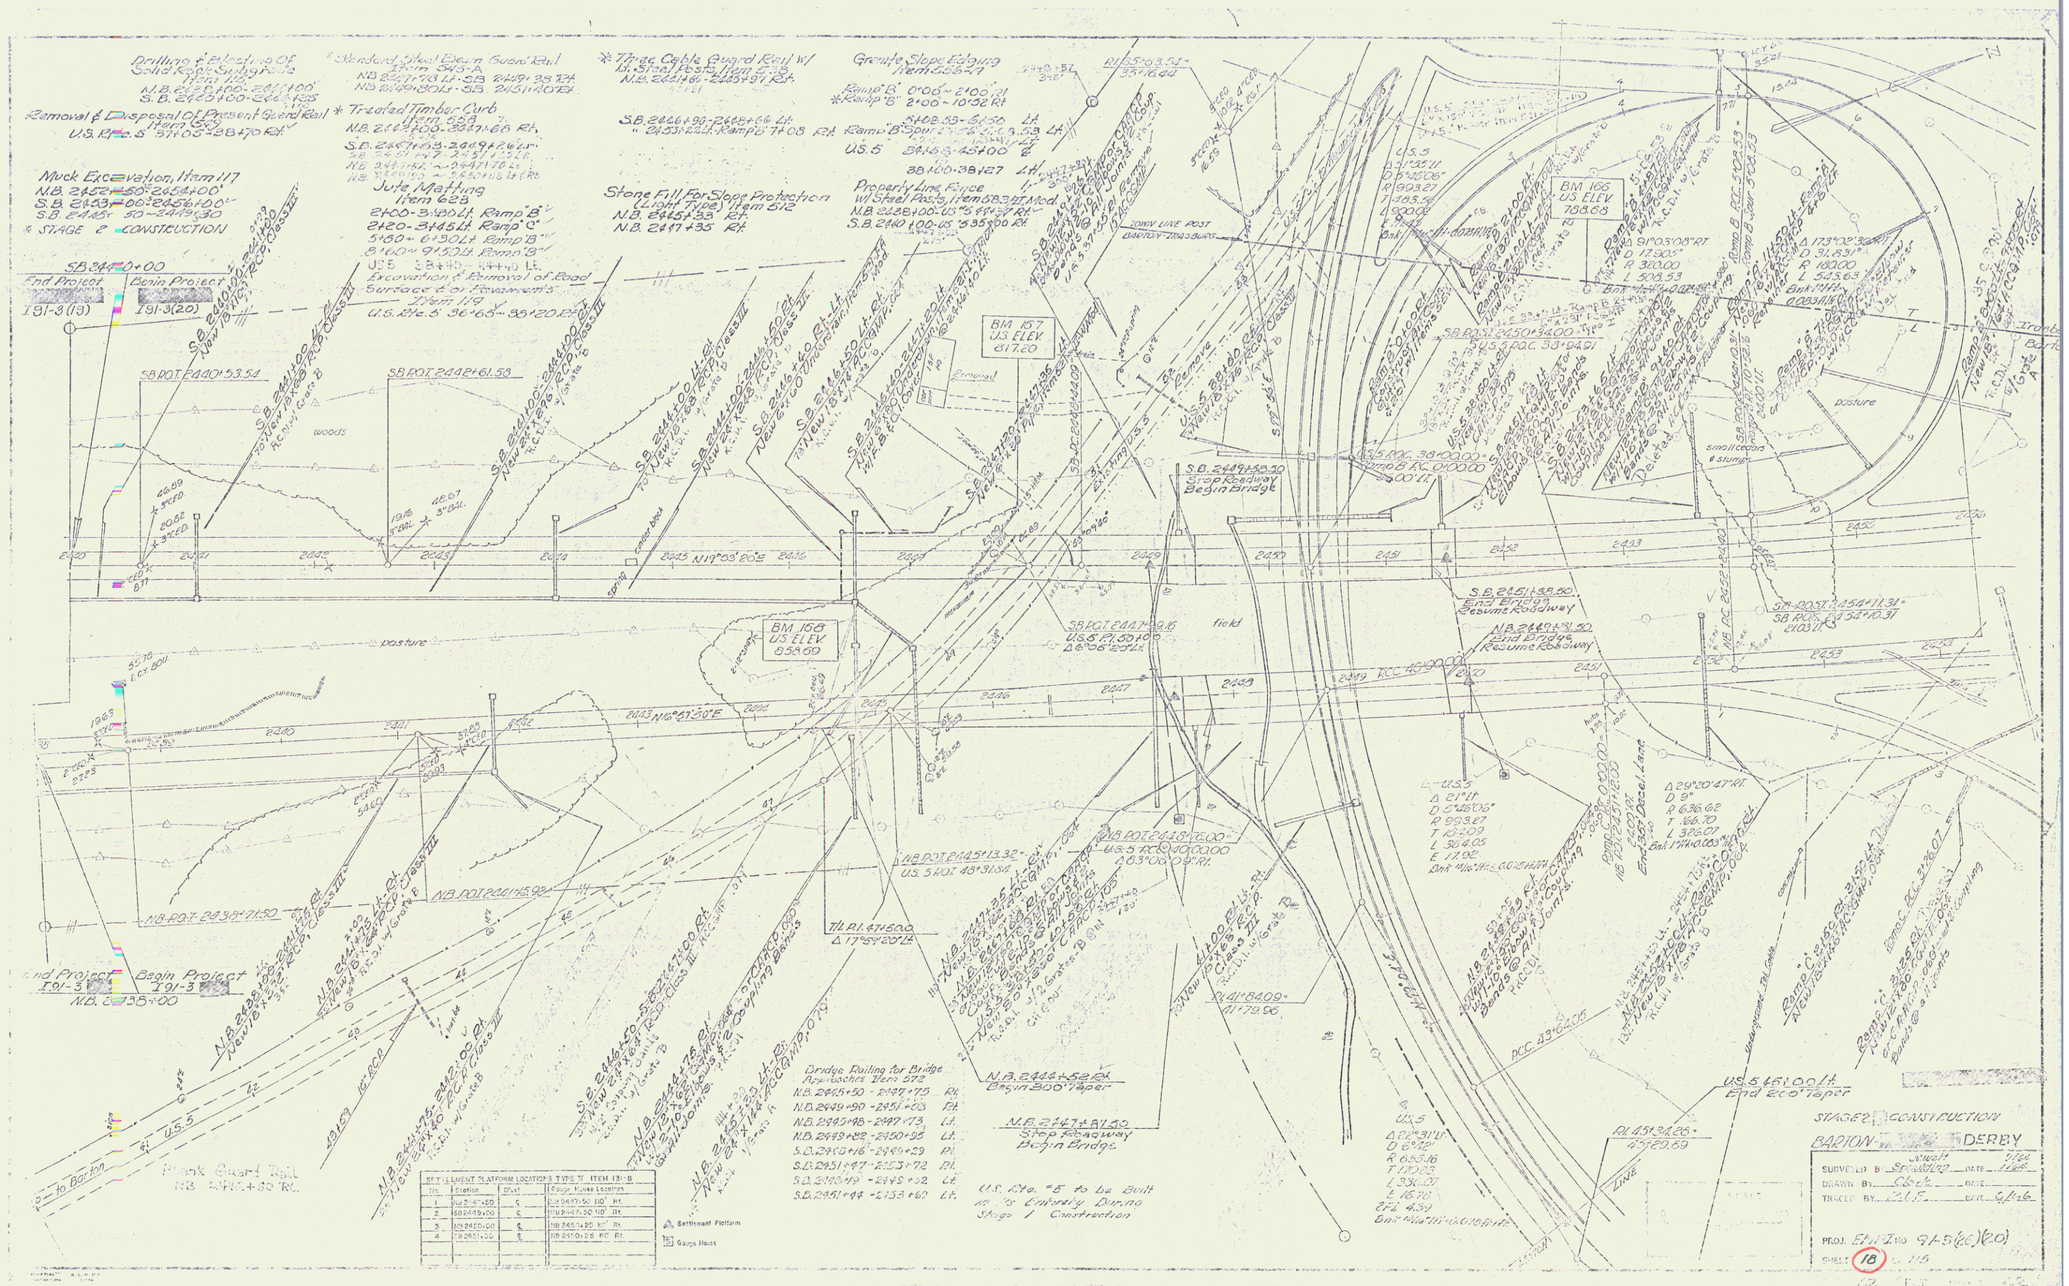

POOR ORIGINAL COPY

84