FED. ROAD DIST. NO.	STATE		NRH	FISCAL YEAR	SHEET NO.	TOT. SHEETS
9			68C(1935)	1935	4	8

LANDSCAPING

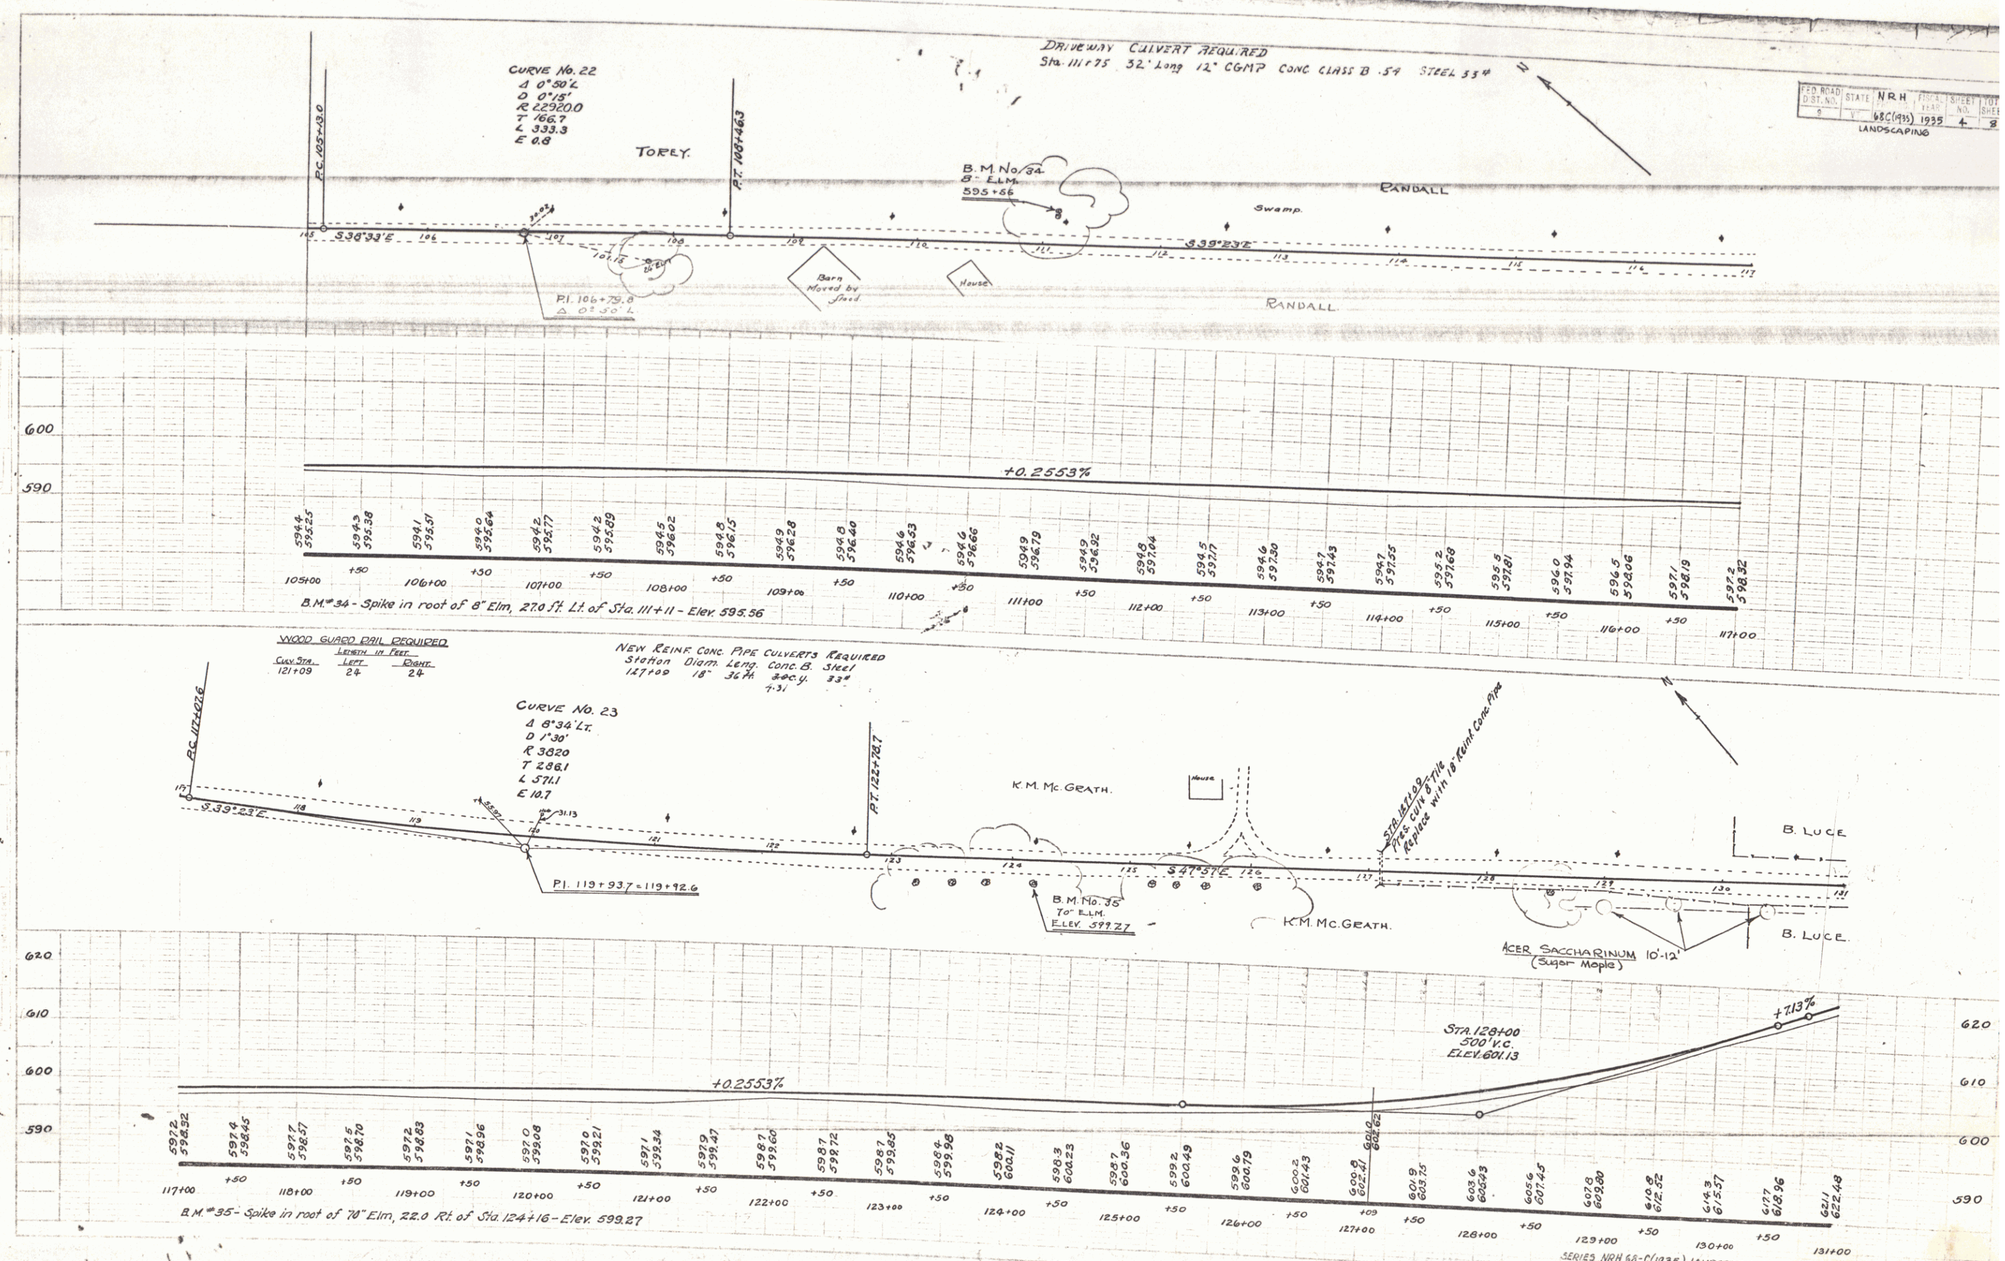

SERIES NRH 68-C(1935) LANDSCAPING

SERIES F No. 68-C
SHEET 4 OF 8

3