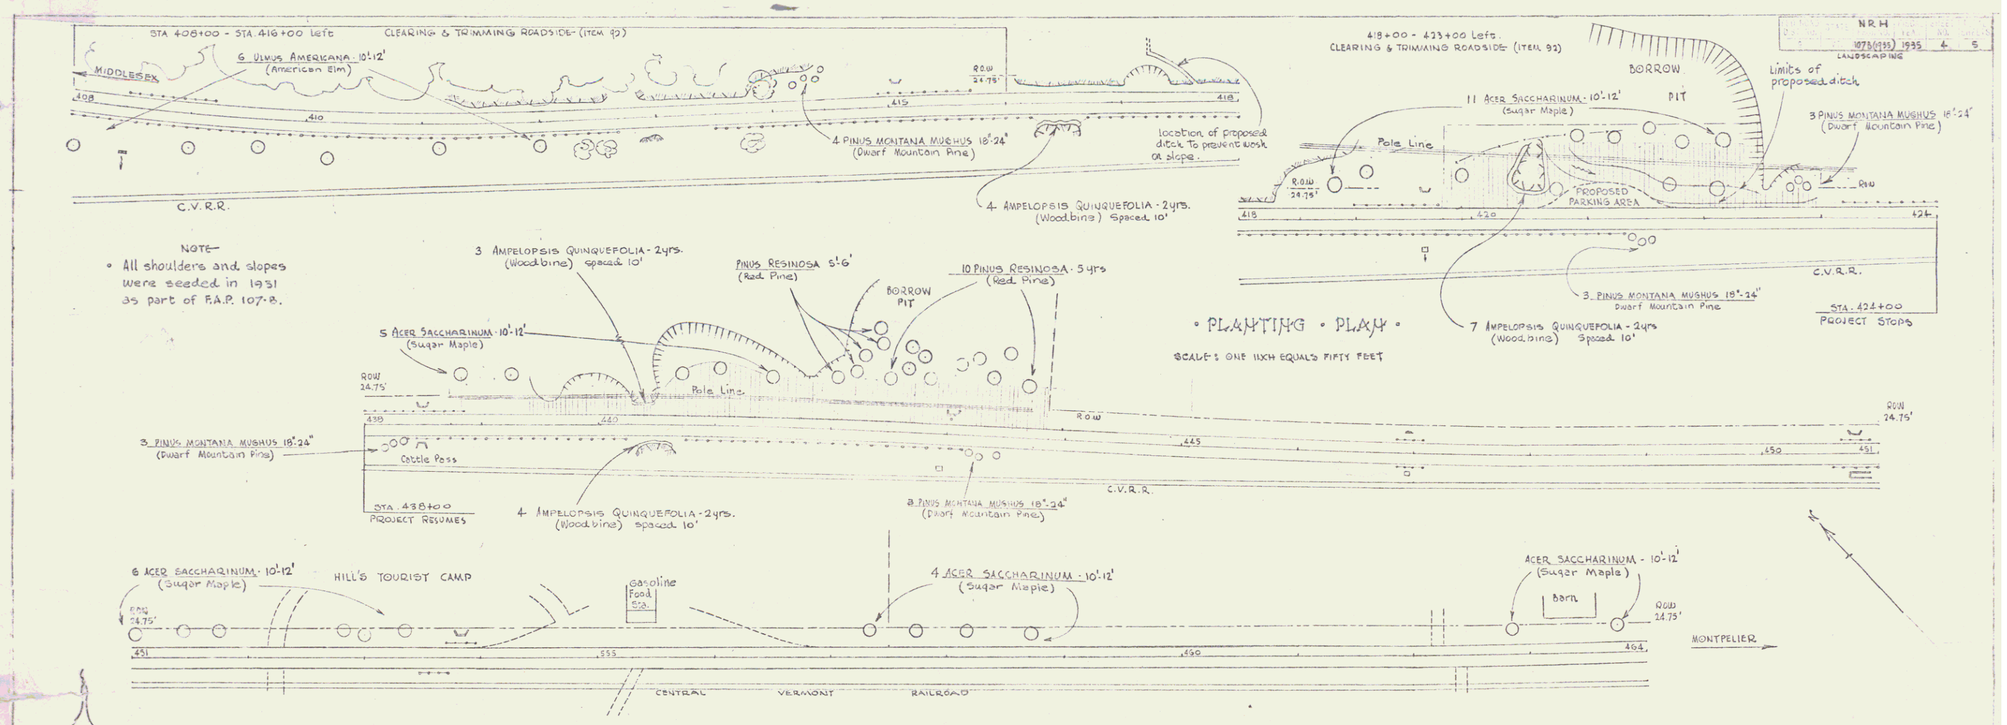

SERIES NRH No. 107-B (1935) LANDSCAPING
SHEET 4 OF 5
2