Parcel	Kind of Instrument	Date of Instrument	Grantor	Grantee	Reference Book/Page	Remarks
#3 .4 A	O.C.D	8-12-33	Lawrence/Alice Lombard	State of N.H.	15	78-79 11-24-33
	"	8-12-33	Amelia Martel	" "	15	79-80 11-24-33

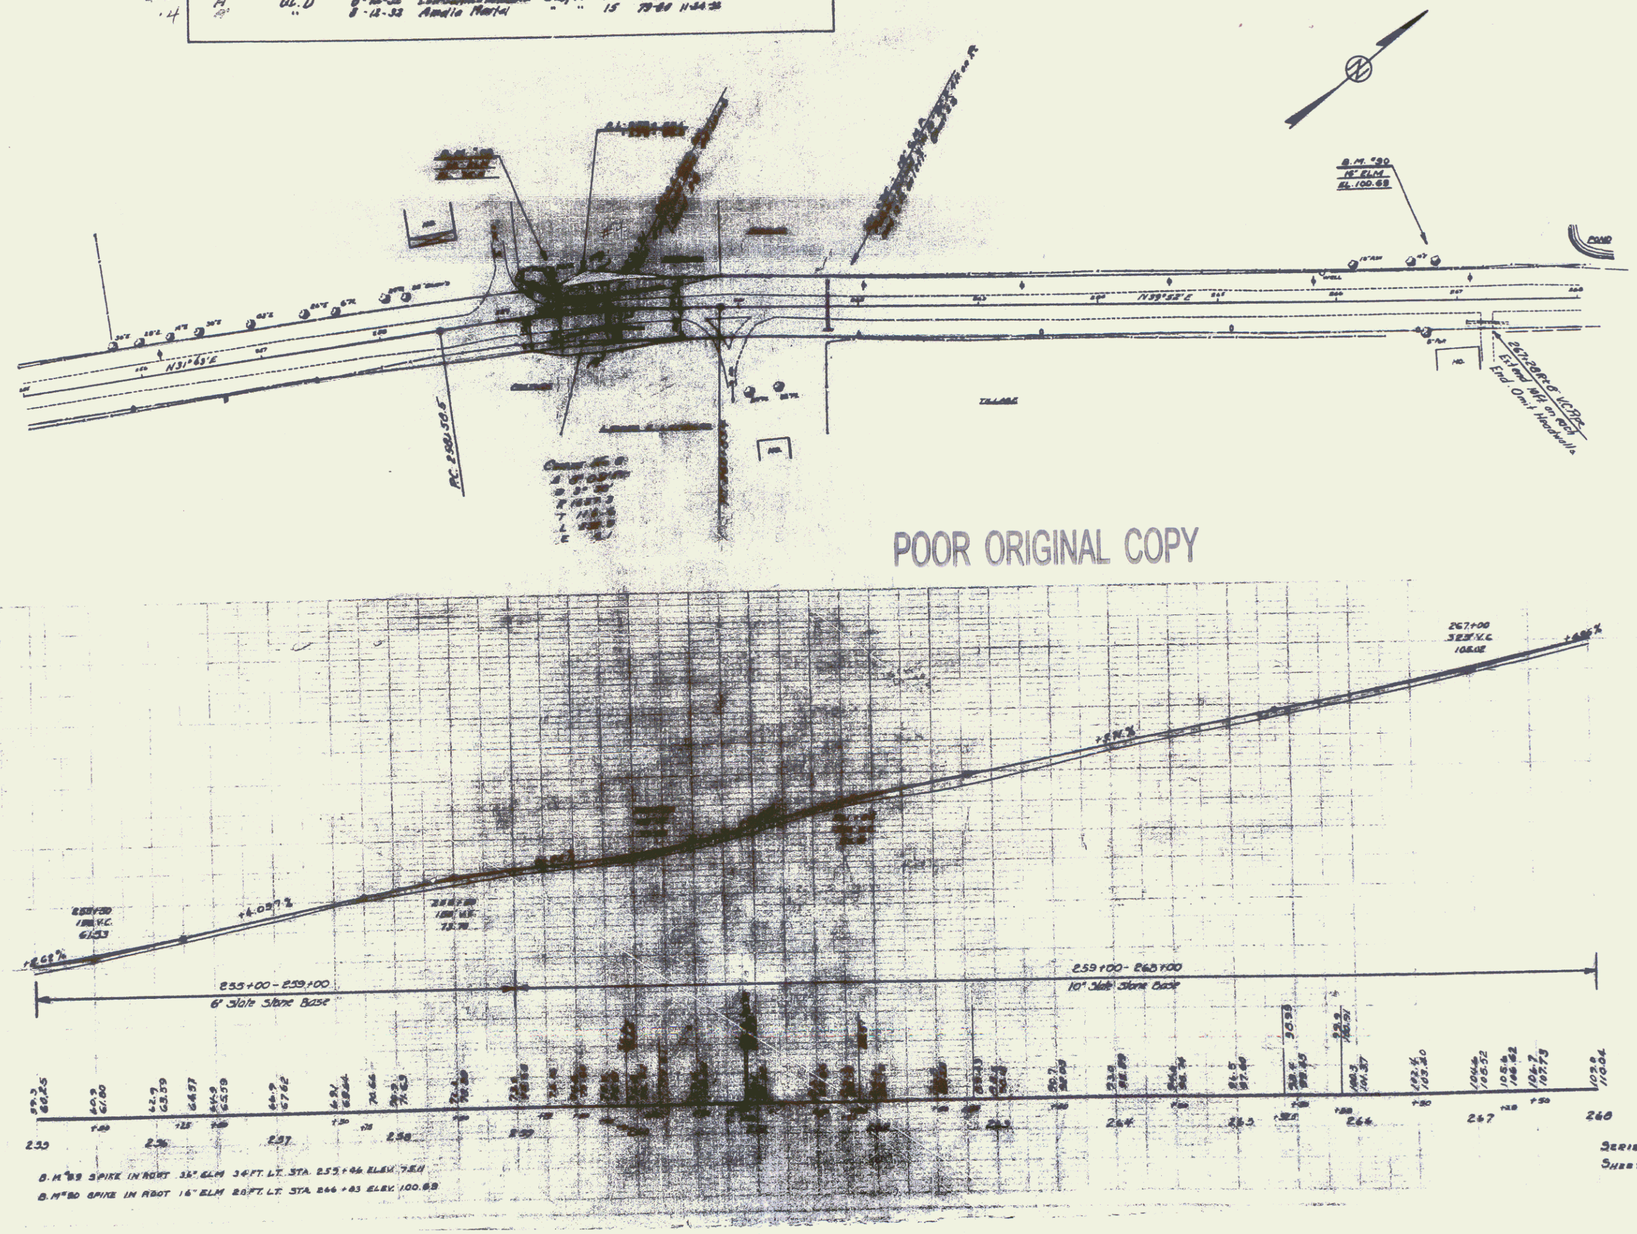

POOR ORIGINAL COPY