Parcel	Kind of Instrument	Date of Instrument	Grantor	Grantee	Recorded Grand Isle Book	Page	Date	Remarks
Cont. #1	O.C.O.	8-12-32	Dan Abbott & wife	St. of Vt.	11	347	8-15-32	Cul. Sta. A39100

128-M 1932 20

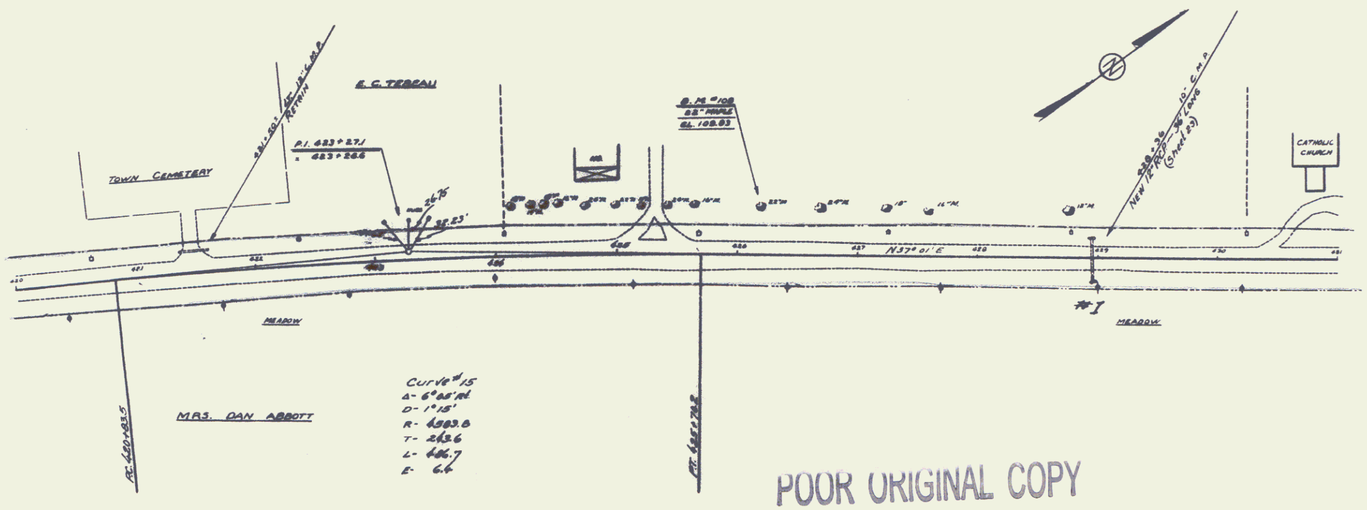

POOR ORIGINAL COPY

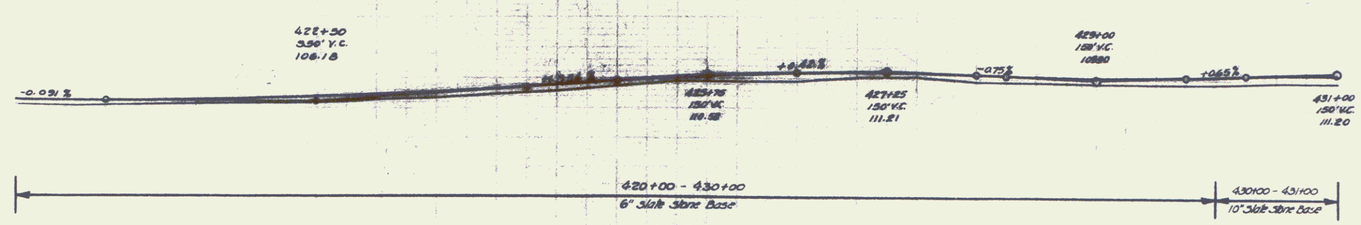

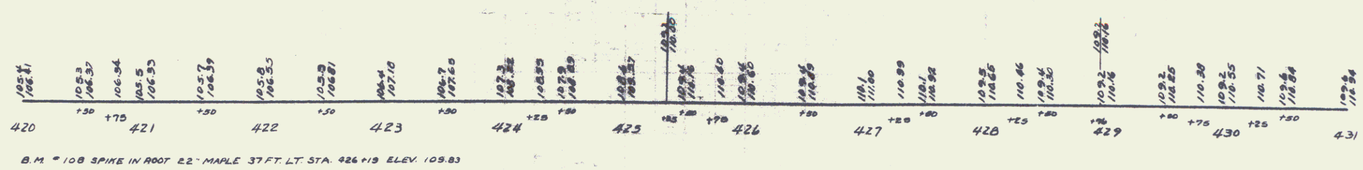

B.M. #108 SPIKE IN ROOT 22" MAPLE 37 FT. LT. STA. 426+19 ELEV. 109.83

SERIES S No. 128-M
SHEET 20 OF 50

19