GUARD RAIL ON RIGHT AND LEFT OF CULVERT AT STA. 235+90
ANY SECTIONS IN GOOD CONDITION TO BE RETAINED AS ORDERED BY THE ENGINEER

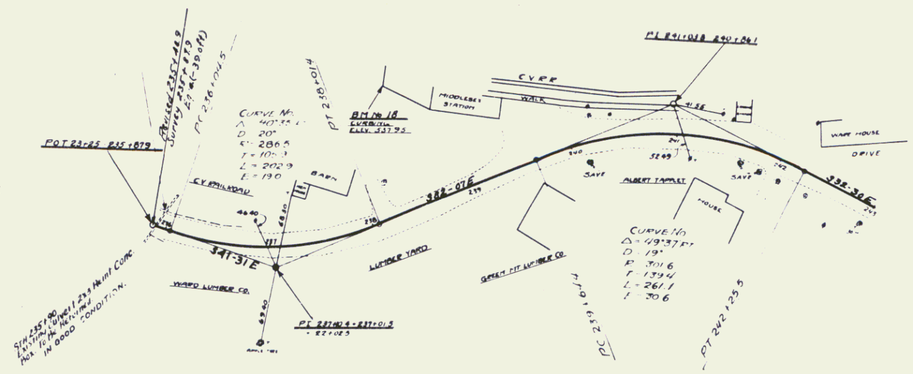

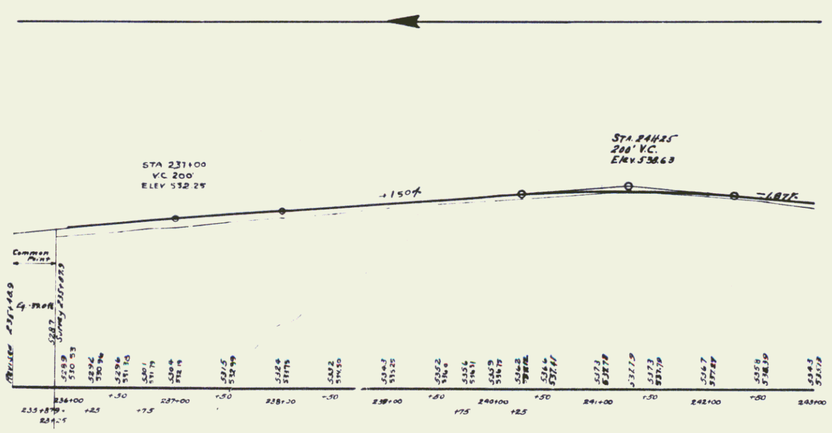

BM No 18 N.W. CORNER CURBING OF MIDDLESEX STATION LEFT OF STA 238+80 ELEV 537.95

540
530
520

15A

13