


264+95.9

268+85-271
279+02-271
269+56-269
264+00-269
18" Base

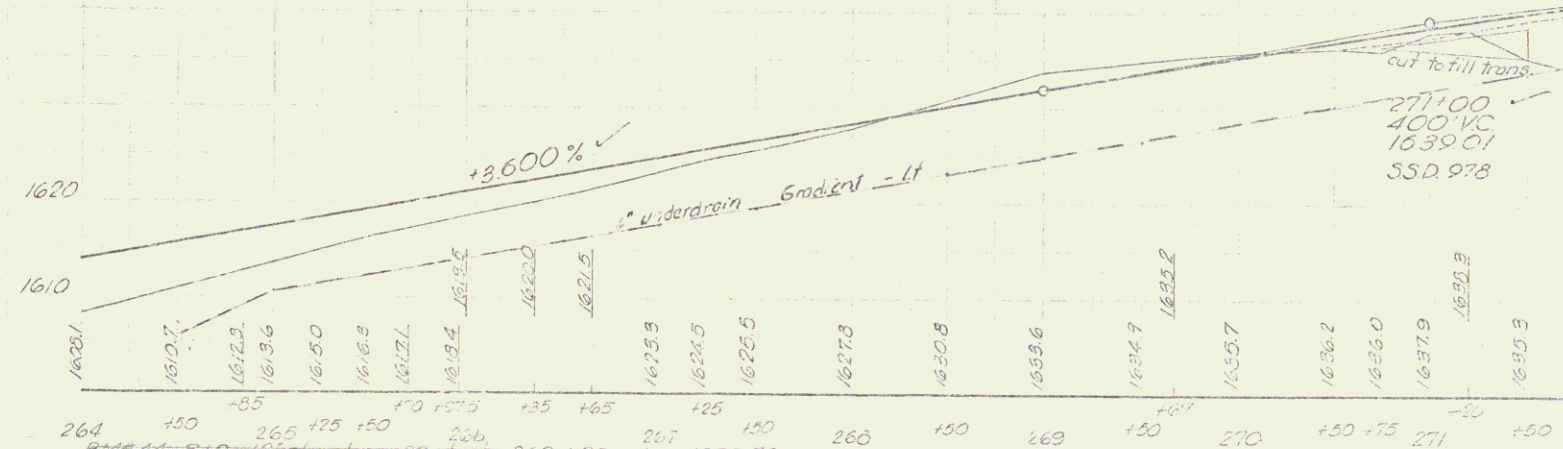

264 150 265 125 150 266 267 150 268 150 269 150 270 150 271 150

BM#44 SIR 12' elm stumps 38' L 5' S 269+93 elev 1638.72
 BM#45 SIR 12' spruce 38' L 5' S 275+01 elev 1650.72
 BM#46 SIR 10' spruce 77' L 5' S 278+50 elev 1674.61
 BM#47 32' 265+10+ 1631.36
 BM#45A 18" rock 77' 273+17 1697.44
 BM#46A 18" spruce 66' RT 278+46 1666.21