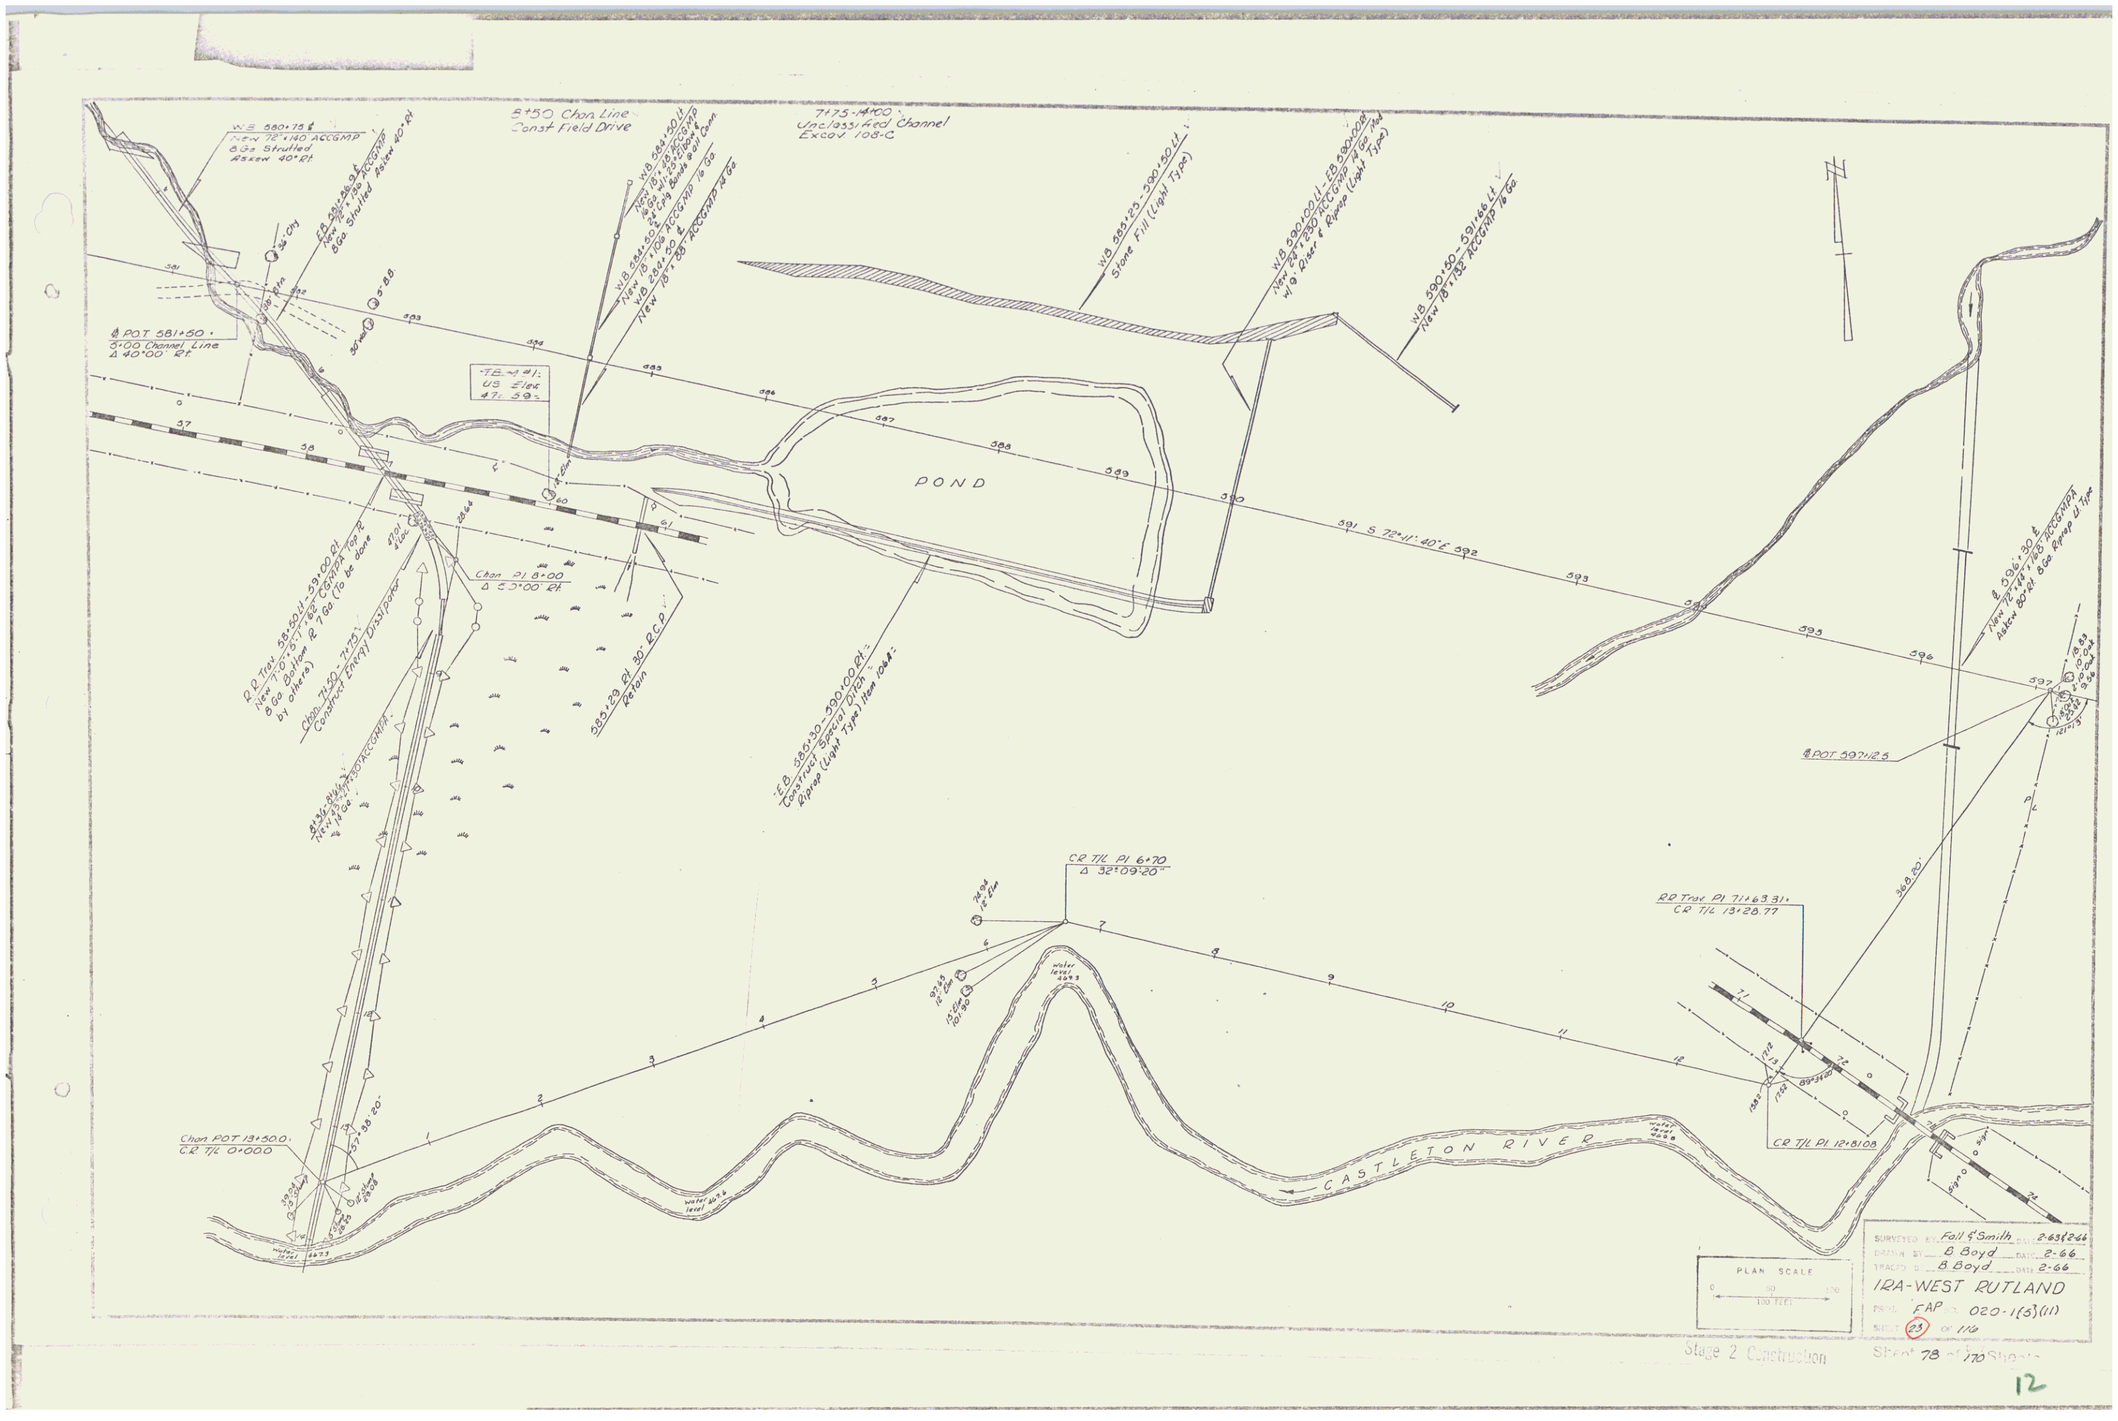


Stage 2 Construction

Sheet 78 of 170 Sheets

12