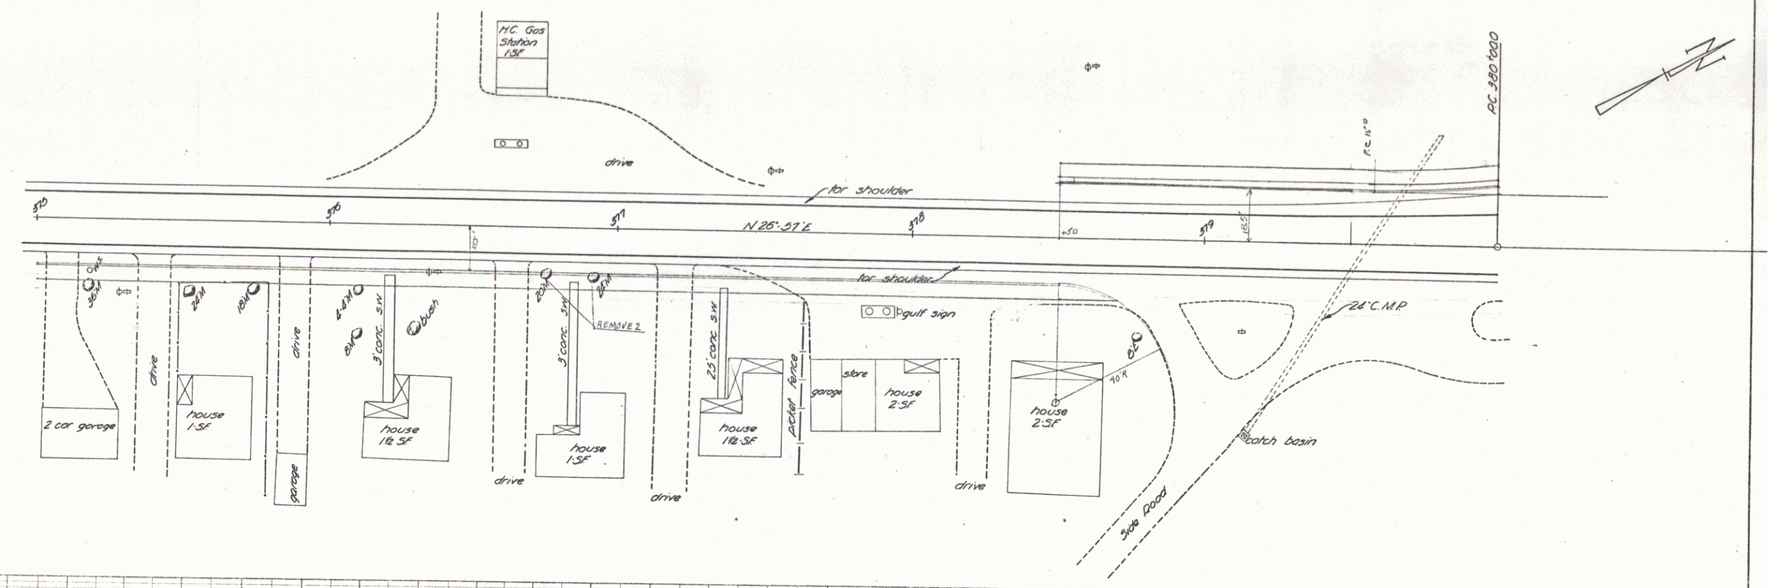

Lyndonville
St. 115-L
4

PLAN
PLOTTED
NOTE BOOK
NO.
ALIGNMENT CHECKED
INT. OF WAY CHECKED
BY
DATE

PROFILE
PLOTTED
NOTE BOOK
NO.
GRADE CHECKED
BY
STRUCTURE NOTATIONS CHKD.
BY
DATE

PLATE 3—PLAN-PROFILE O.P.R.R.&R.R. STANDARD
HUFFEL & ESSER CO., NEW YORK.
H. & E. Cat. No. 7-66-1C

#3

4