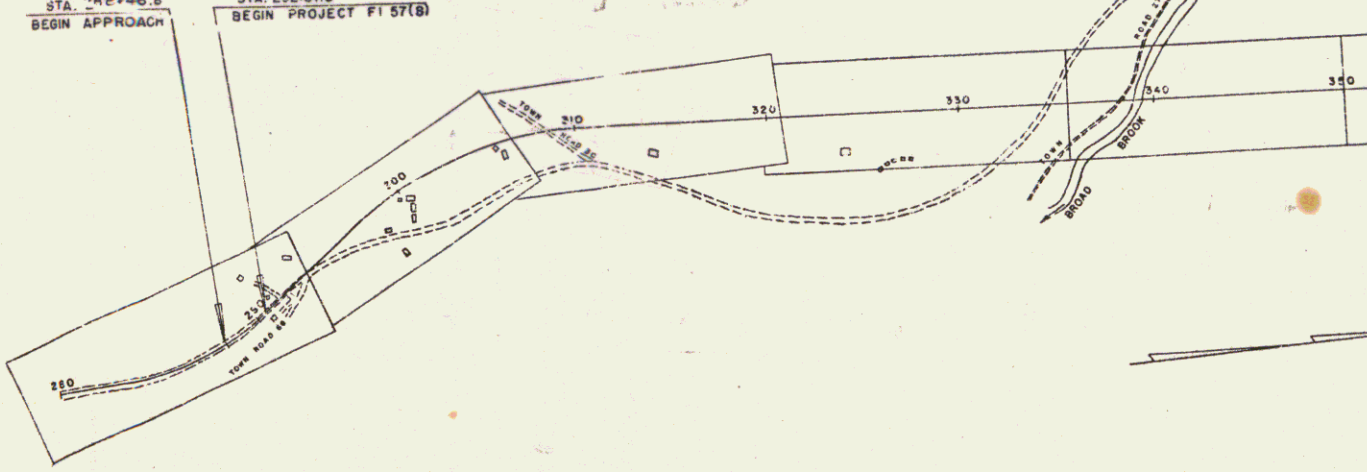

CONVENTIONAL SIGNS

COUNTY LINE
TOWN LINE
FENCE LINE
STONE WALL
UNFENCED PROPERTY
GUARD RAIL
TRAVELED WAY
RAILROAD
RETAINING WALL
CENTER LINE
TRUNKLINE
POLE
POLE
POLE

GROUND ELEVATION — DATUM 106.3 LINE
GRADE ELEVATION — DATUM 127.3 LINE

CURVE DATA

DEFLECTION OF ANGLE	Δ
DEGREE OF CURVE	D.
RADIUS OF CURVE	R.
TANGENT DISTANCE	T.
LENGTH OF CURVE	L.
EXTERNAL DISTANCE	E.
POINT OF INTERSECTION	P.I.
POINT OF CURVE	P.C.
POINT OF TANGENT	P.T.
POINT ON TANGENT	P.O.T.
POINT ON SUB-TANGENT	P.O.S.T.

SCALES

TITLE		1" = 500'-0"
TYPICAL		1" = 3'-0"
PLAN		1" = 50'-0"
CUT & FILL	HORIZONTAL	1" = 50'-0"
	VERTICAL	1" = 10'-0"
CROSS-SECTIONS		1" = 5'-0"

THOMAS
CONSULT
85 STATE

APPROVED
DATE