or as Directed and Covered to a Depth of 6" With t

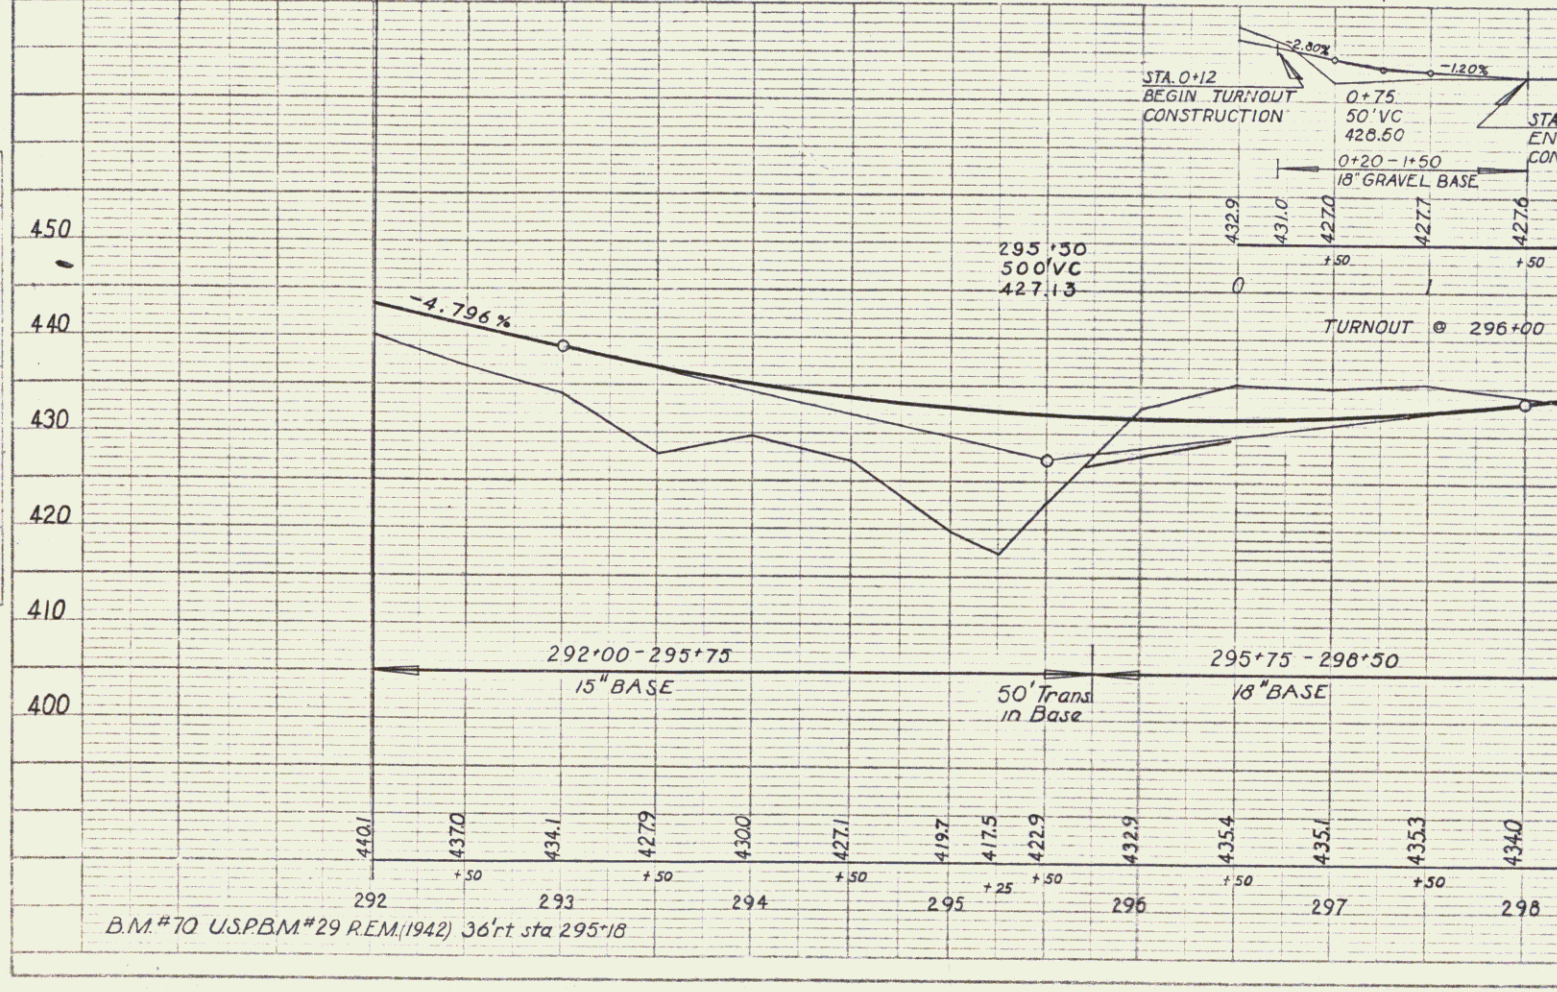

PROFILE
SURVEYED
PLOTTED
NOTE BOOK
CROSS CHECKED
H. M. NOTED
NO.
SEE REPORT NO. 1 AT NS CH. AD.
BY
DATE