FEDERAL DIST. NO.	STATE	F PROJ. NO.	FEDERAL FISCAL YEAR	SHEET NO.	TOTAL SHEETS
9	VT	59(4)		15	27

POST WAR F A PRIMARY

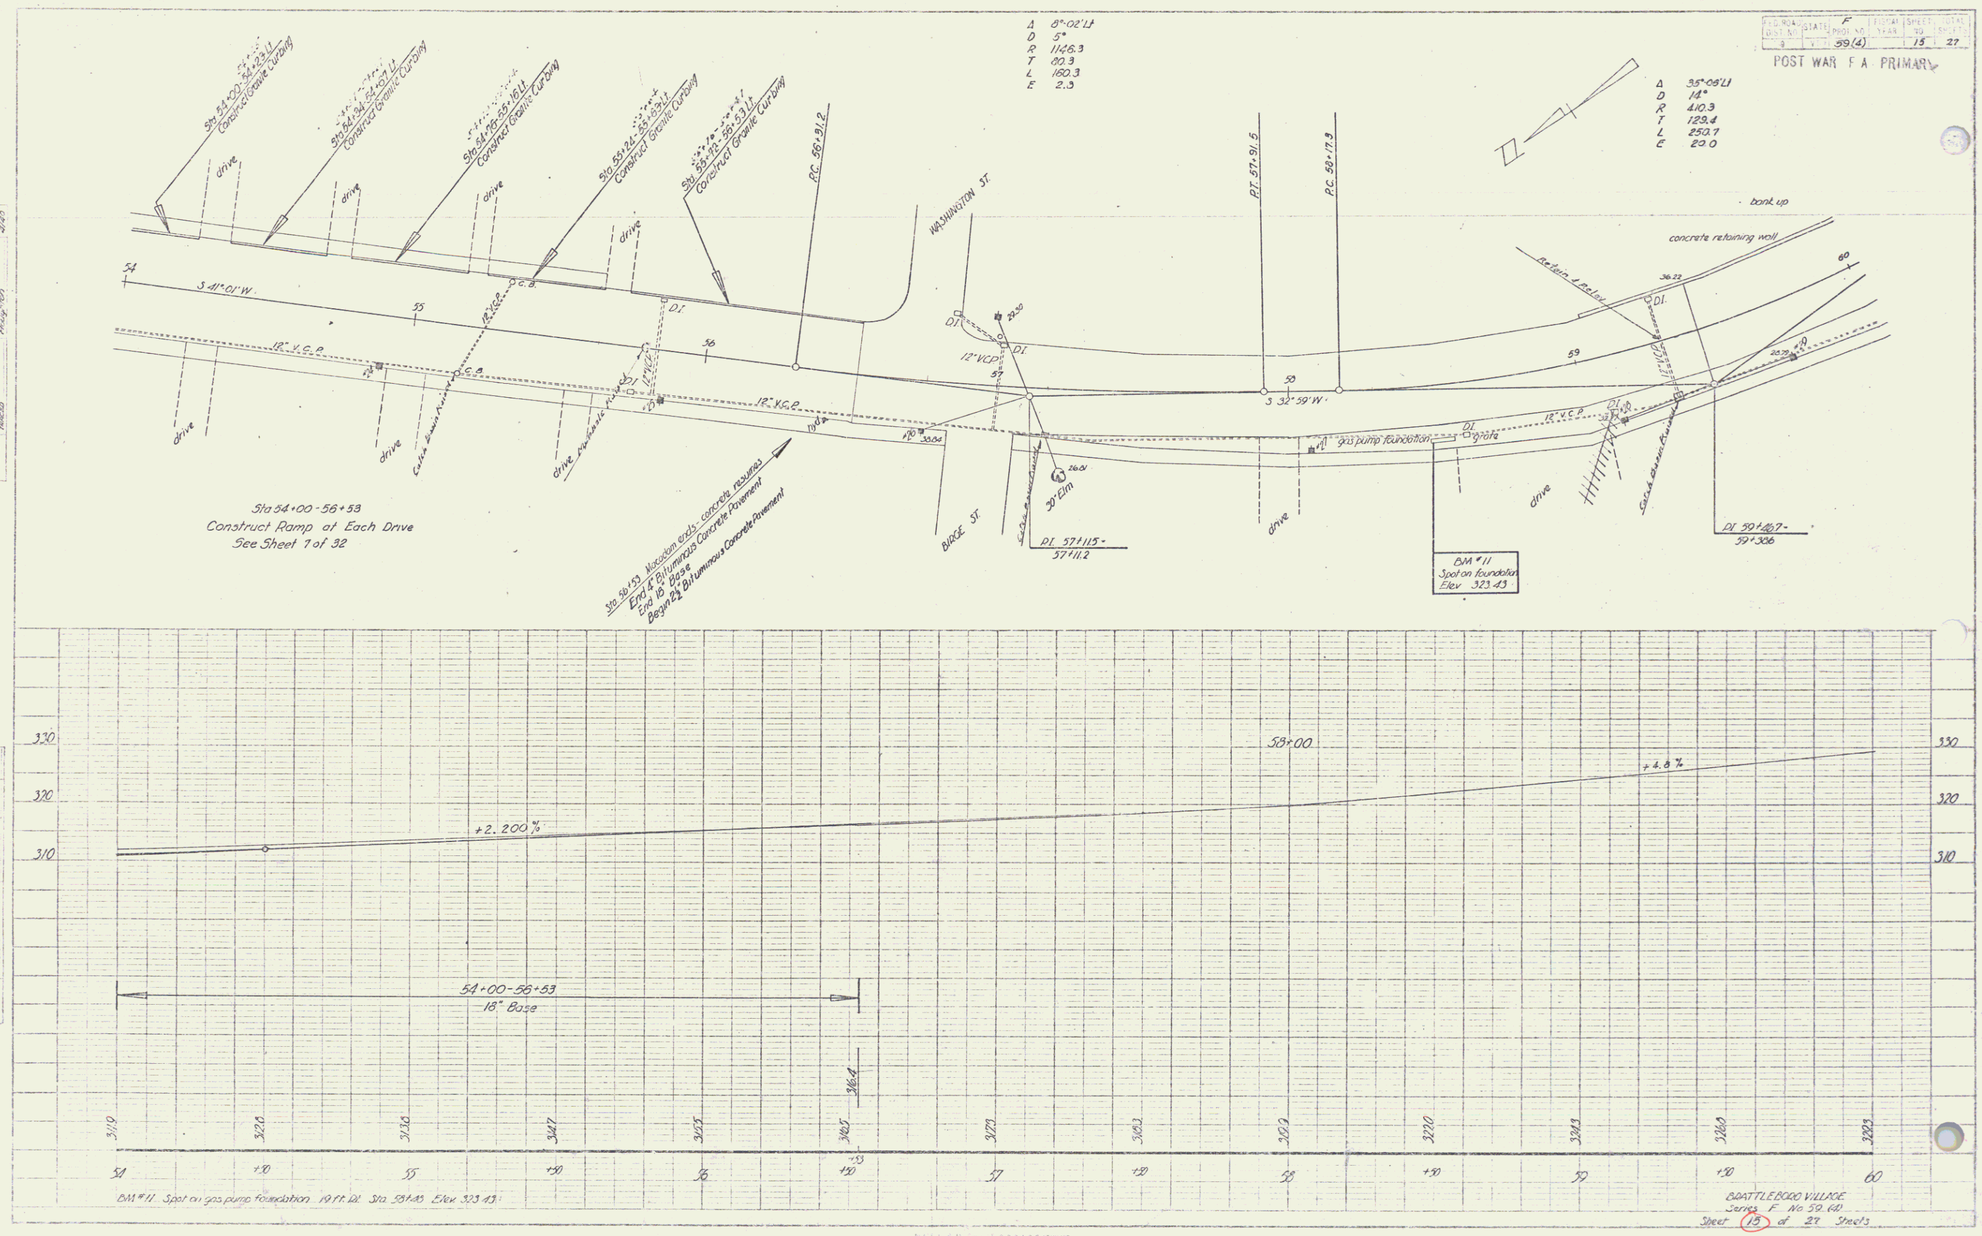

BATTLEBORO VILLAGE
Series F No. 59.(4)
Sheet 15 of 27 Sheets