PARCEL	INSTRUMENT	DATE	GRANTOR	GRANTEE	RECORDED DUMMERSTON BOOK	PAGE	DATE	REMARKS
#4 D&E	W.D.O.E.	4-5-49	WILLIAM H. HICKIN	ST. OF VT.	33	192-194	4-9-49	#4A GV 5H.16 – #4B KC-5H.14 CONSTRUCT DRIVES 400+20-401+20 Rt 406+00 Lt

FED. AID PROJ. NO. | TOTAL SHEETS | SHEET NO. | FI 14(3) | 20 | 71

POST WAR PRIMARY

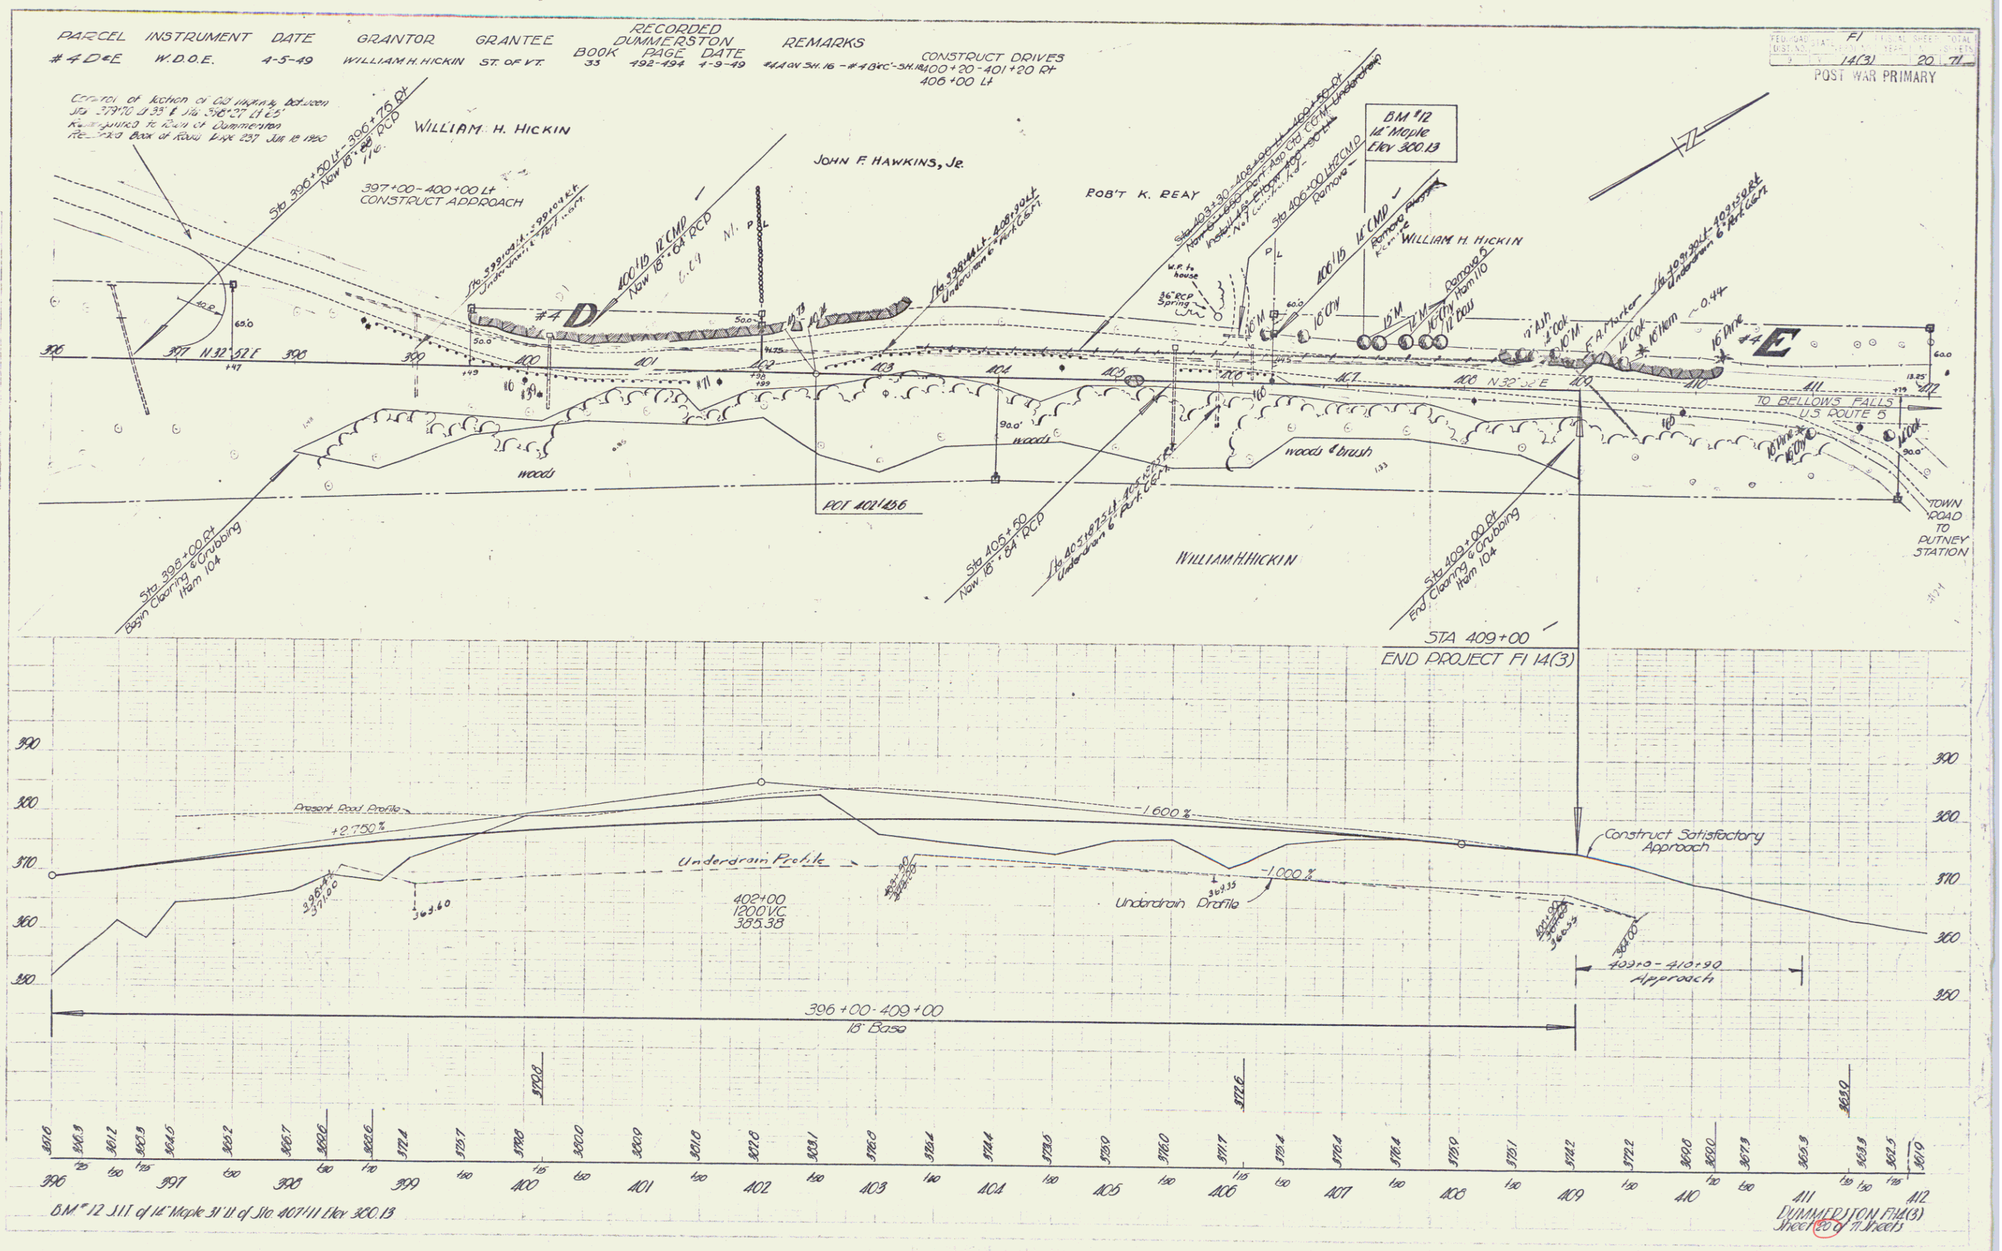

7