FED. HIGH. DIST. NO.	STATE	FED. AID PROJ. NO.	FISCAL YEAR	SHEET NO.
5	VT	9	1937	4

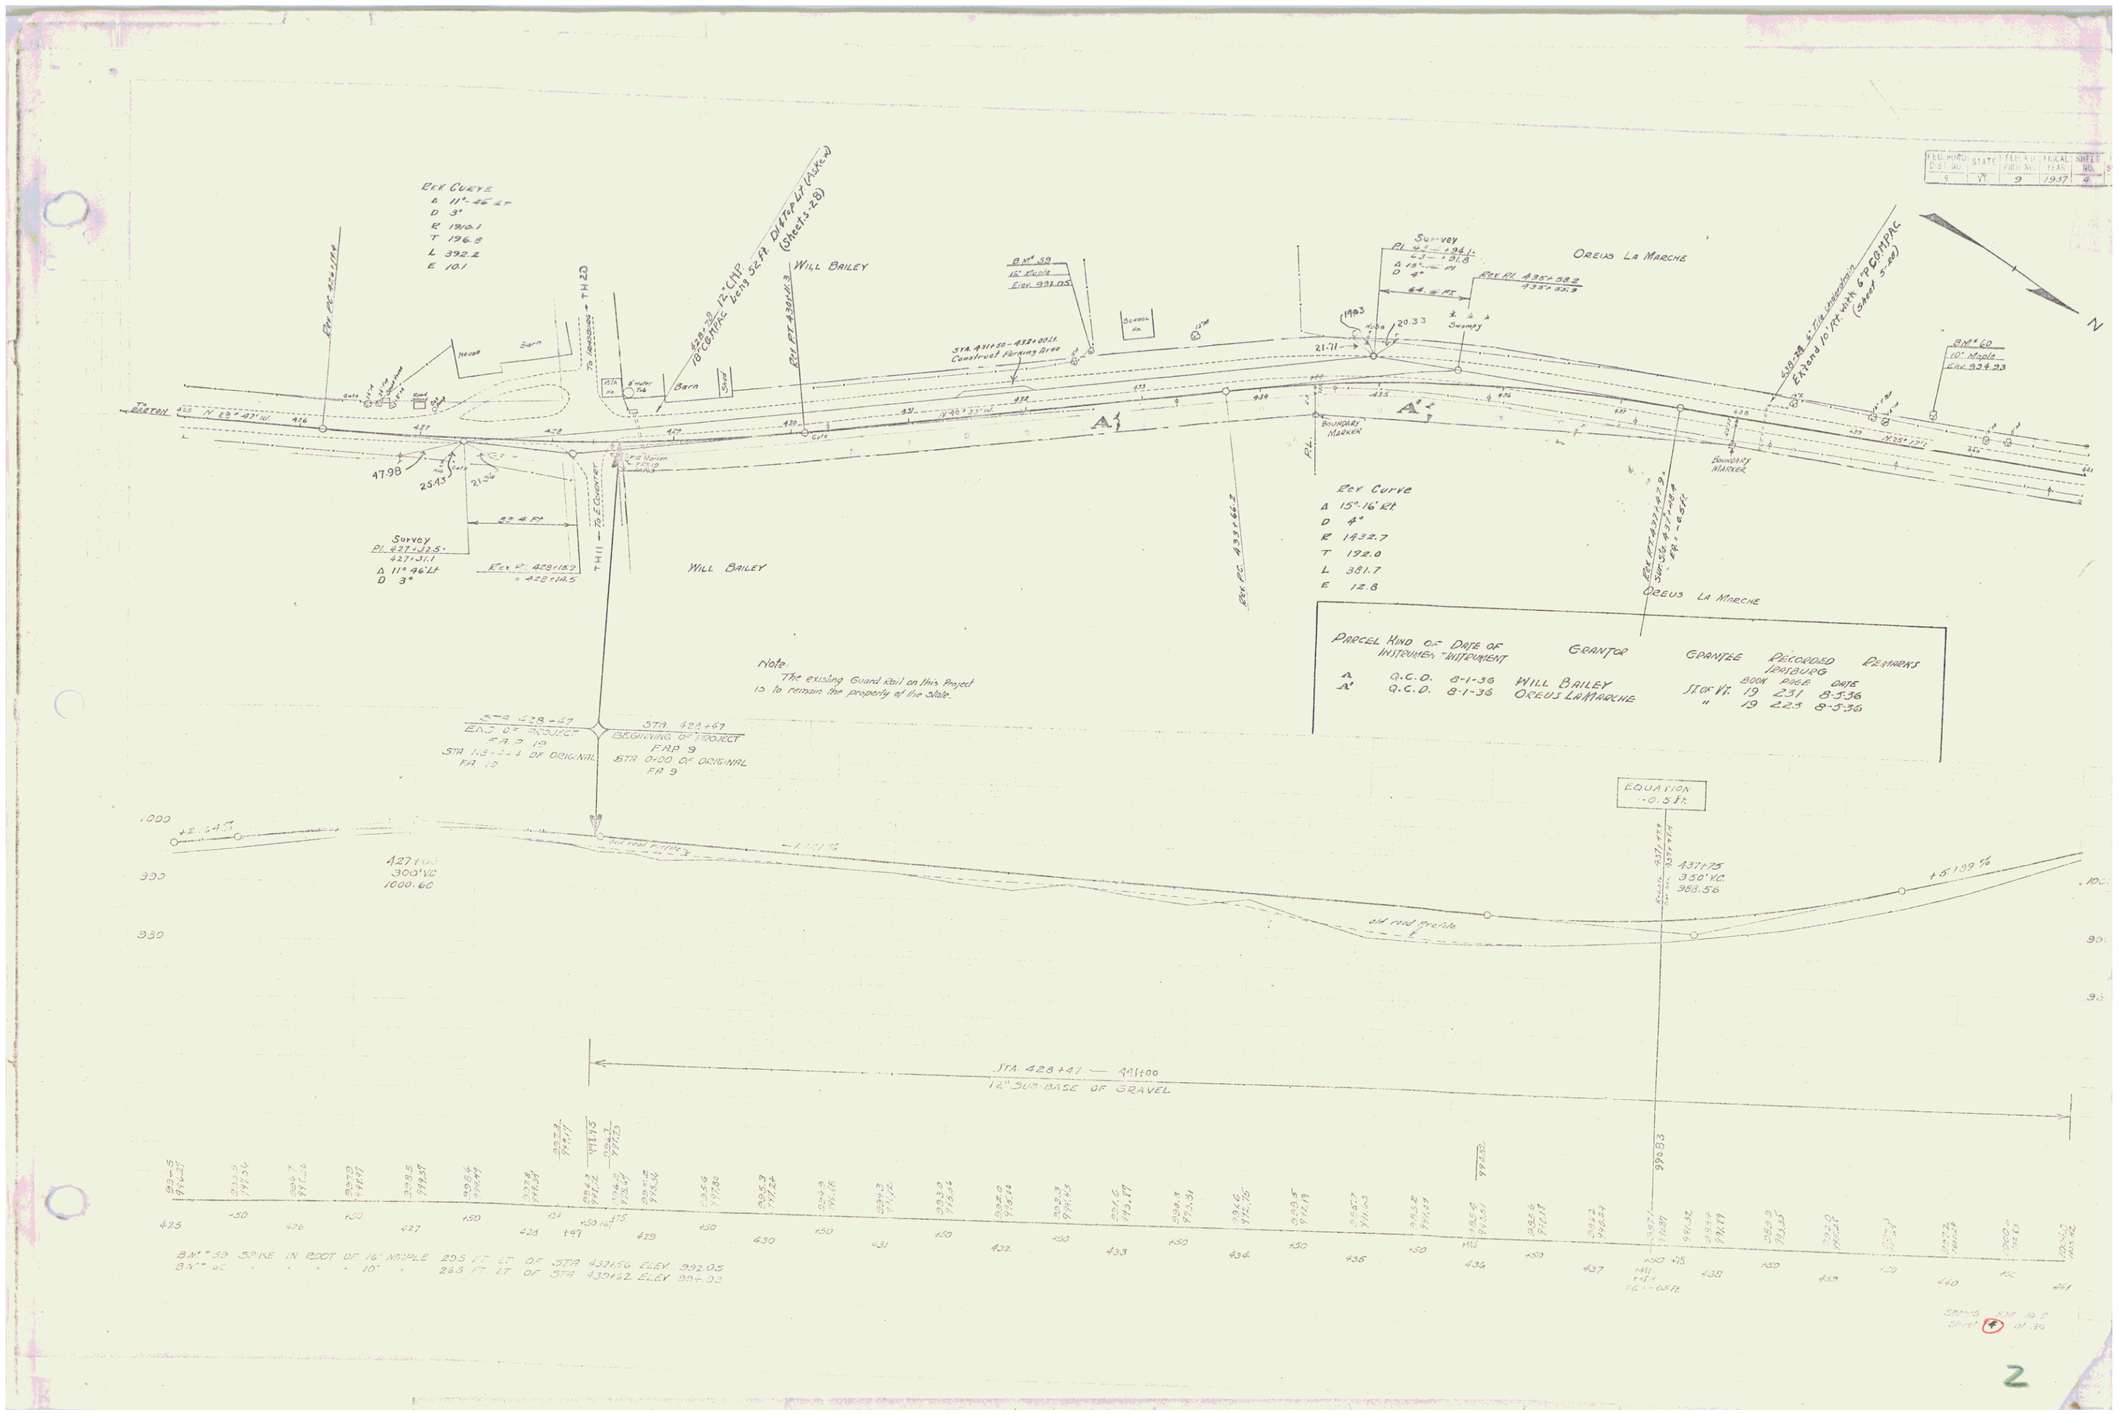

Parcel	Kind of Instrument	Date of Instrument	Grantor	Grantee	Recorded Book	Page	Date	Remarks
A	Q.C.D.	8-1-36	Will Bailey	State of Vt.	19	231	8-5-36	
A'	Q.C.D.	8-1-36	Orelus LaMarche	"	19	223	8-5-36	

Spring 1937
Sheet 4 of 30

2