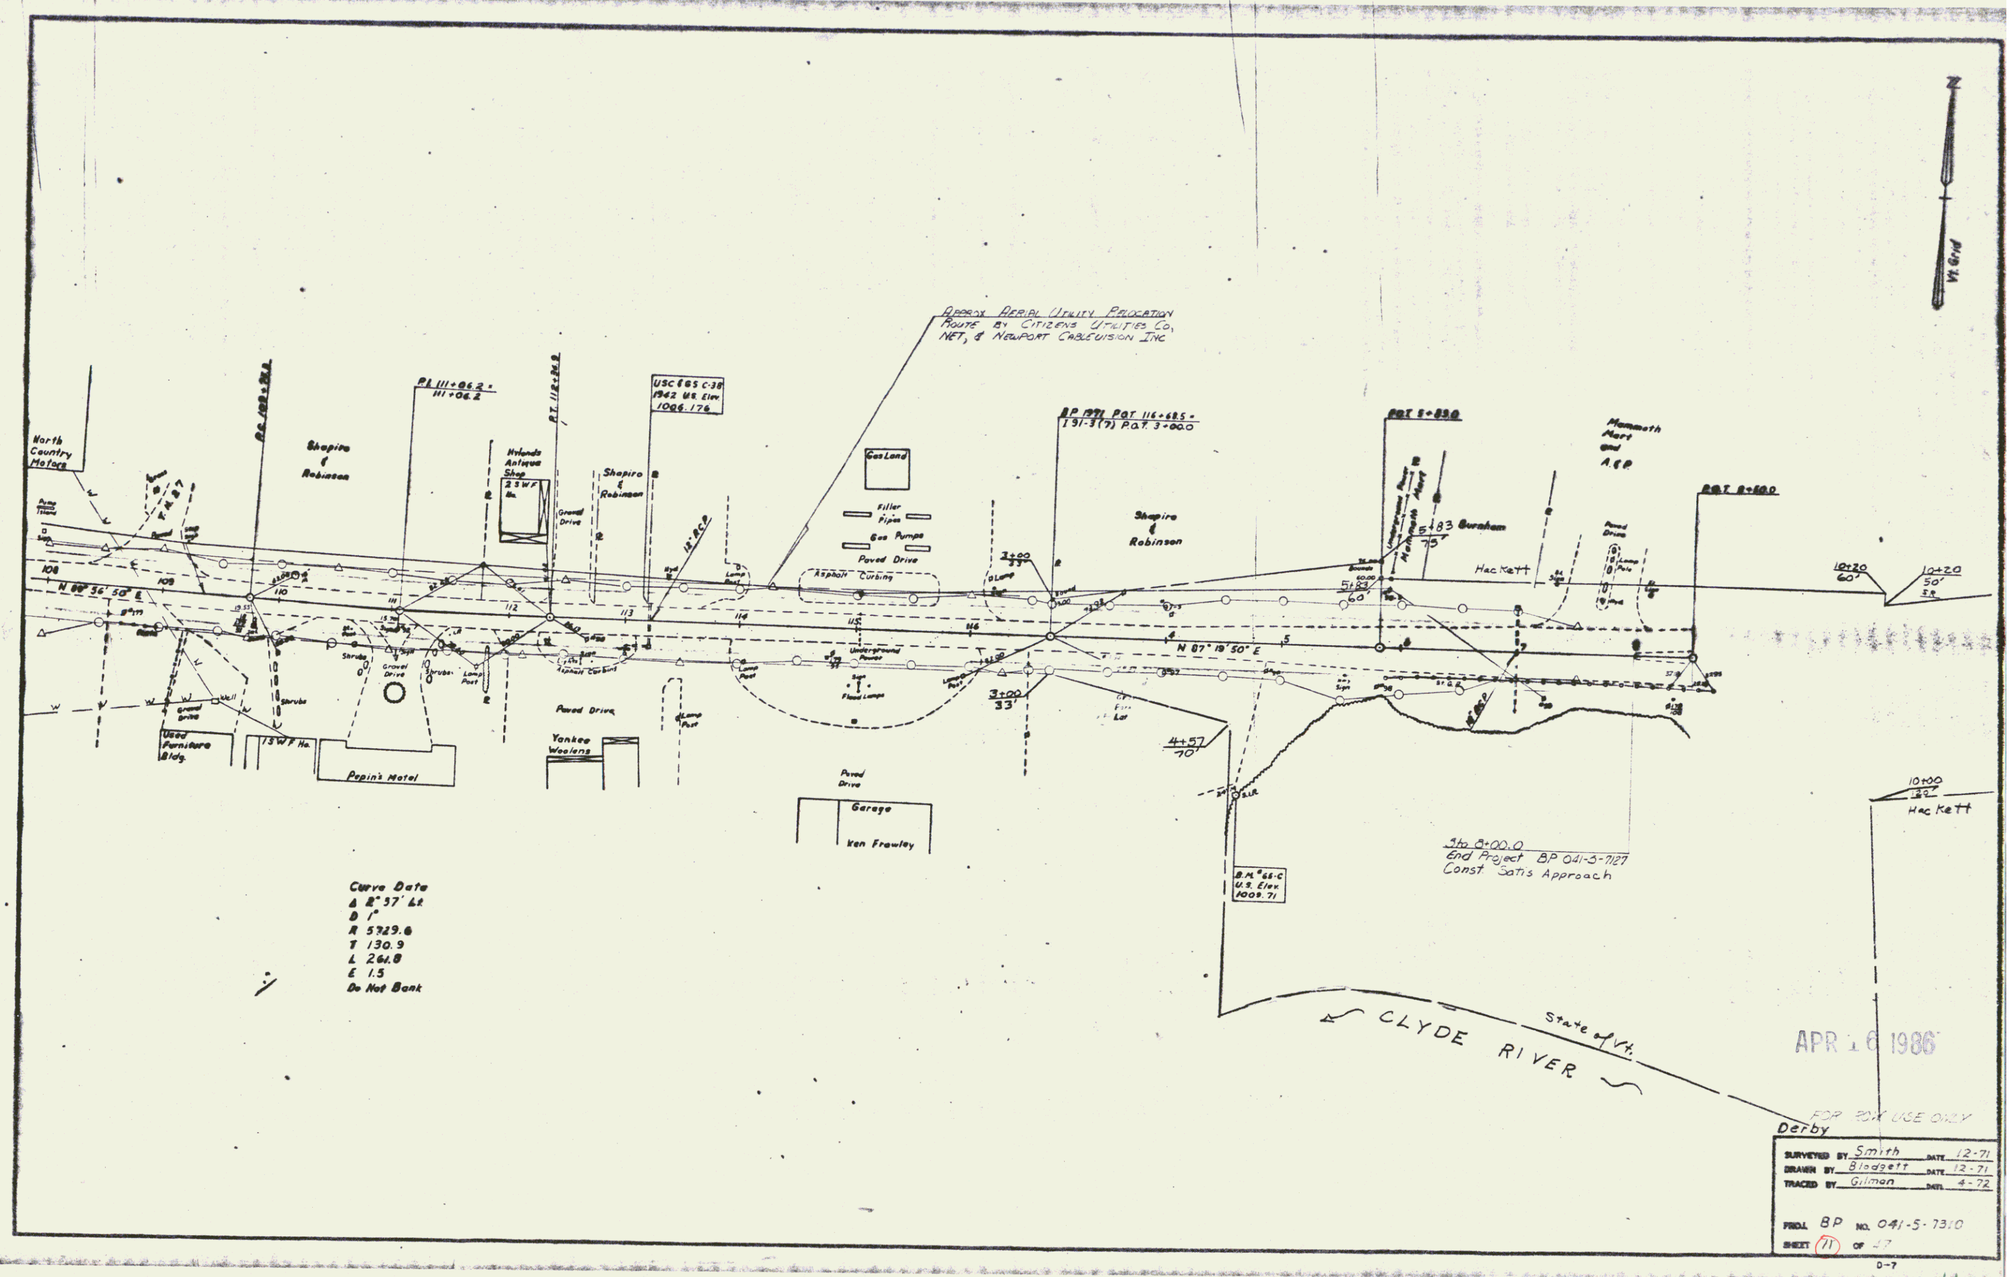
Approx Aerial Utility Relocation
Route By Citizens Utilities Co.
NET, & Newport Cablevision Inc.
North Country Motors
Shapiro & Robinson
Hylands Antenna Shop
Shapiro & Robinson
Gas Land
Filler Pipes
Gas Pumps
Paved Drive
Asphalt Curbing
Shapiro & Robinson
Mammoth Mart Gal A.C.P.
Hackett
Burnham
Used Furniture Bldg.
Pepin's Motel
Paved Drive
Yankee Woolens
Paved Drive
Garage
Ken Frawley
Flood Lamps
Underground Power
Curve Data
Δ 2° 37' Lt
D 1°
R 5729.6
T 130.9
L 261.8
E 1.5
Do Not Bank
End Project BP 041-5-7127
Const Satis Approach
CLYDE RIVER
State Mt.
Derby
APR 16 1986
FOR POW USE ONLY
SURVEYED BY Smith DATE 12-71
DRAWN BY Blodgett DATE 12-71
TRACED BY Gilman DATE 4-72
PROJ. BP NO. 041-5-7310
SHEET 71 OF 77
D-7
4